8859

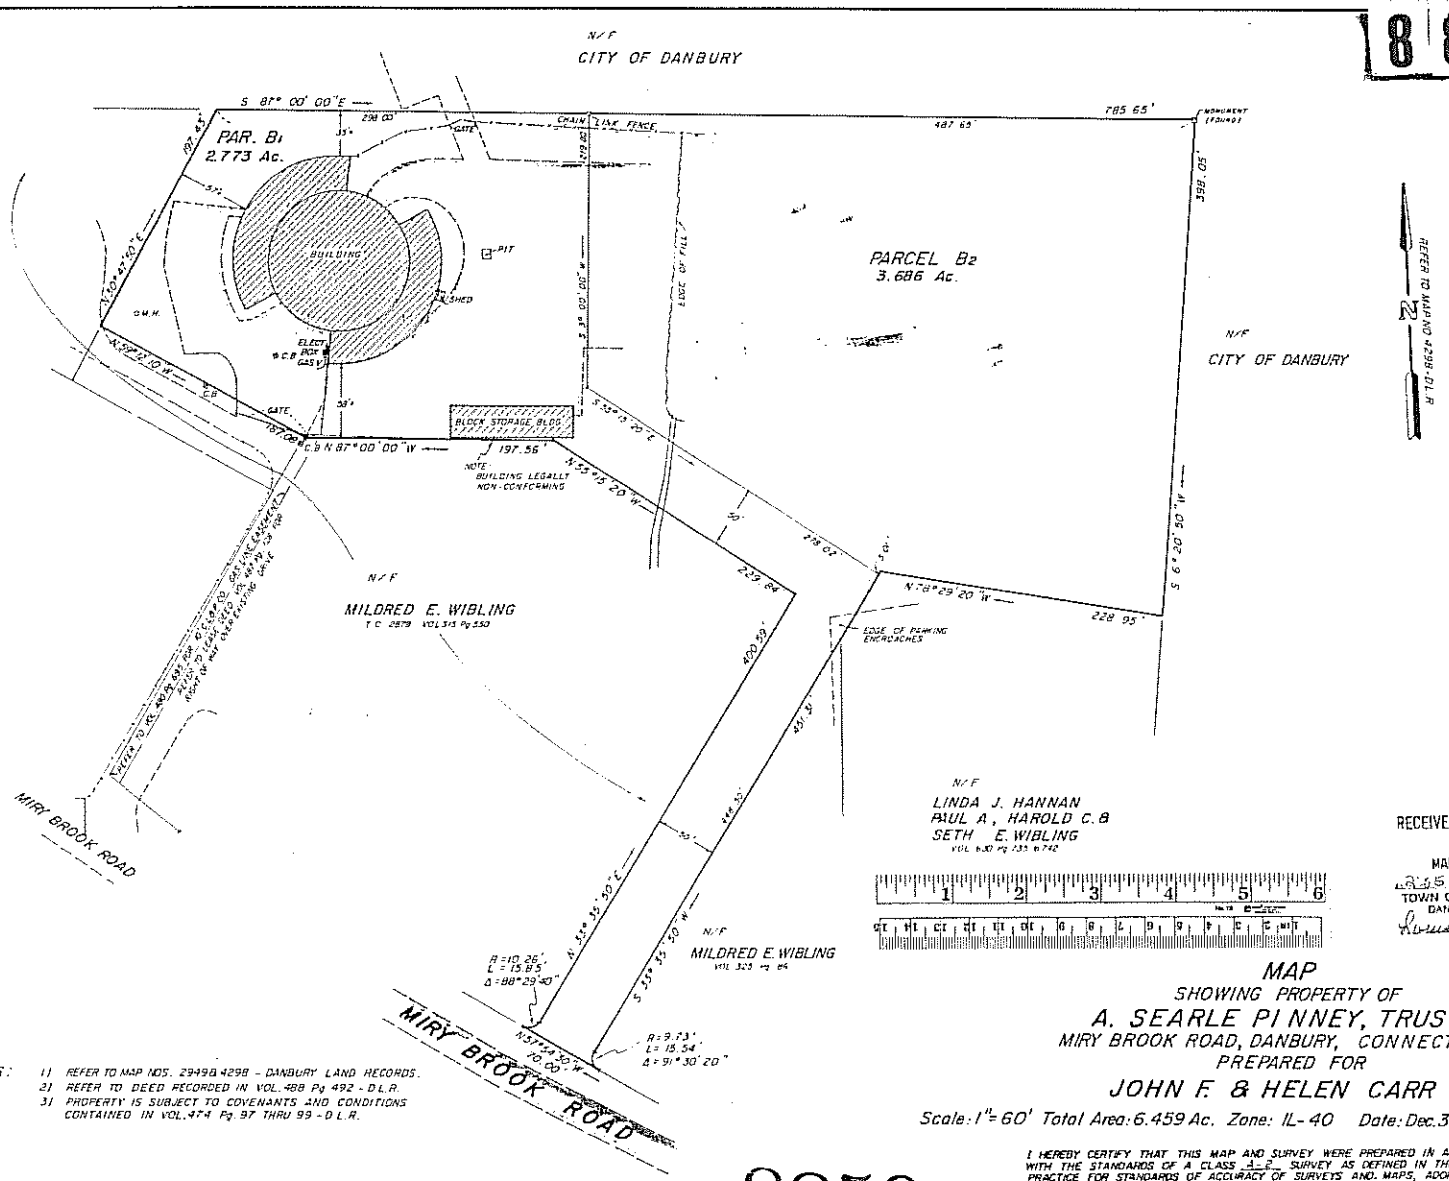

RECEIVED AND FILED

MAR 10 1988

L. 8255 M. No. 8859

TOWN CLERK'S OFFICE
DANBURY, CONN.

NOTES:
1) REFER TO MAP NOS. 2949 & 4298 - DANBURY LAND RECORDS.
2) REFER TO DEED RECORDED IN VOL. 488 Pg 492 - D.L.R.
3) PROPERTY IS SUBJECT TO COVENANTS AND CONDITIONS CONTAINED IN VOL. 474 Pg. 97 THRU 99 - D.L.R.

MAP
SHOWING PROPERTY OF
A. SEARLE PINNEY, TRUSTEE
MIRY BROOK ROAD, DANBURY, CONNECTICUT
PREPARED FOR
JOHN F. & HELEN CARR

Scale: 1" = 60' Total Area: 6.459 Ac. Zone: IL-40 Date: Dec. 30, 1987

Revisions
FEB 23 1988 - PARCELS B, B & B2 DESCRIBED
FEB 29 1988 - UPDATE

I HEREBY CERTIFY THAT THIS MAP AND SURVEY WERE PREPARED IN ACCORDANCE WITH THE STANDARDS OF A CLASS A-2 SURVEY AS DEFINED IN THE CODE OF PRACTICE FOR STANDARDS OF ACCURACY OF SURVEYS AND MAPS, ADOPTED DECEMBER 10, 1975 AS AMENDED BY THE CONNECTICUT ASSOCIATION OF LAND SURVEYORS, INC.

SURVEYING ASSOCIATES, P.C.
432 MAIN ST. - DANBURY, CONN.
PAUL M. FAGAN L.S. 7756

8859

JOSEPH MERRITT & CO

6851