TOTAL LOTS: 32

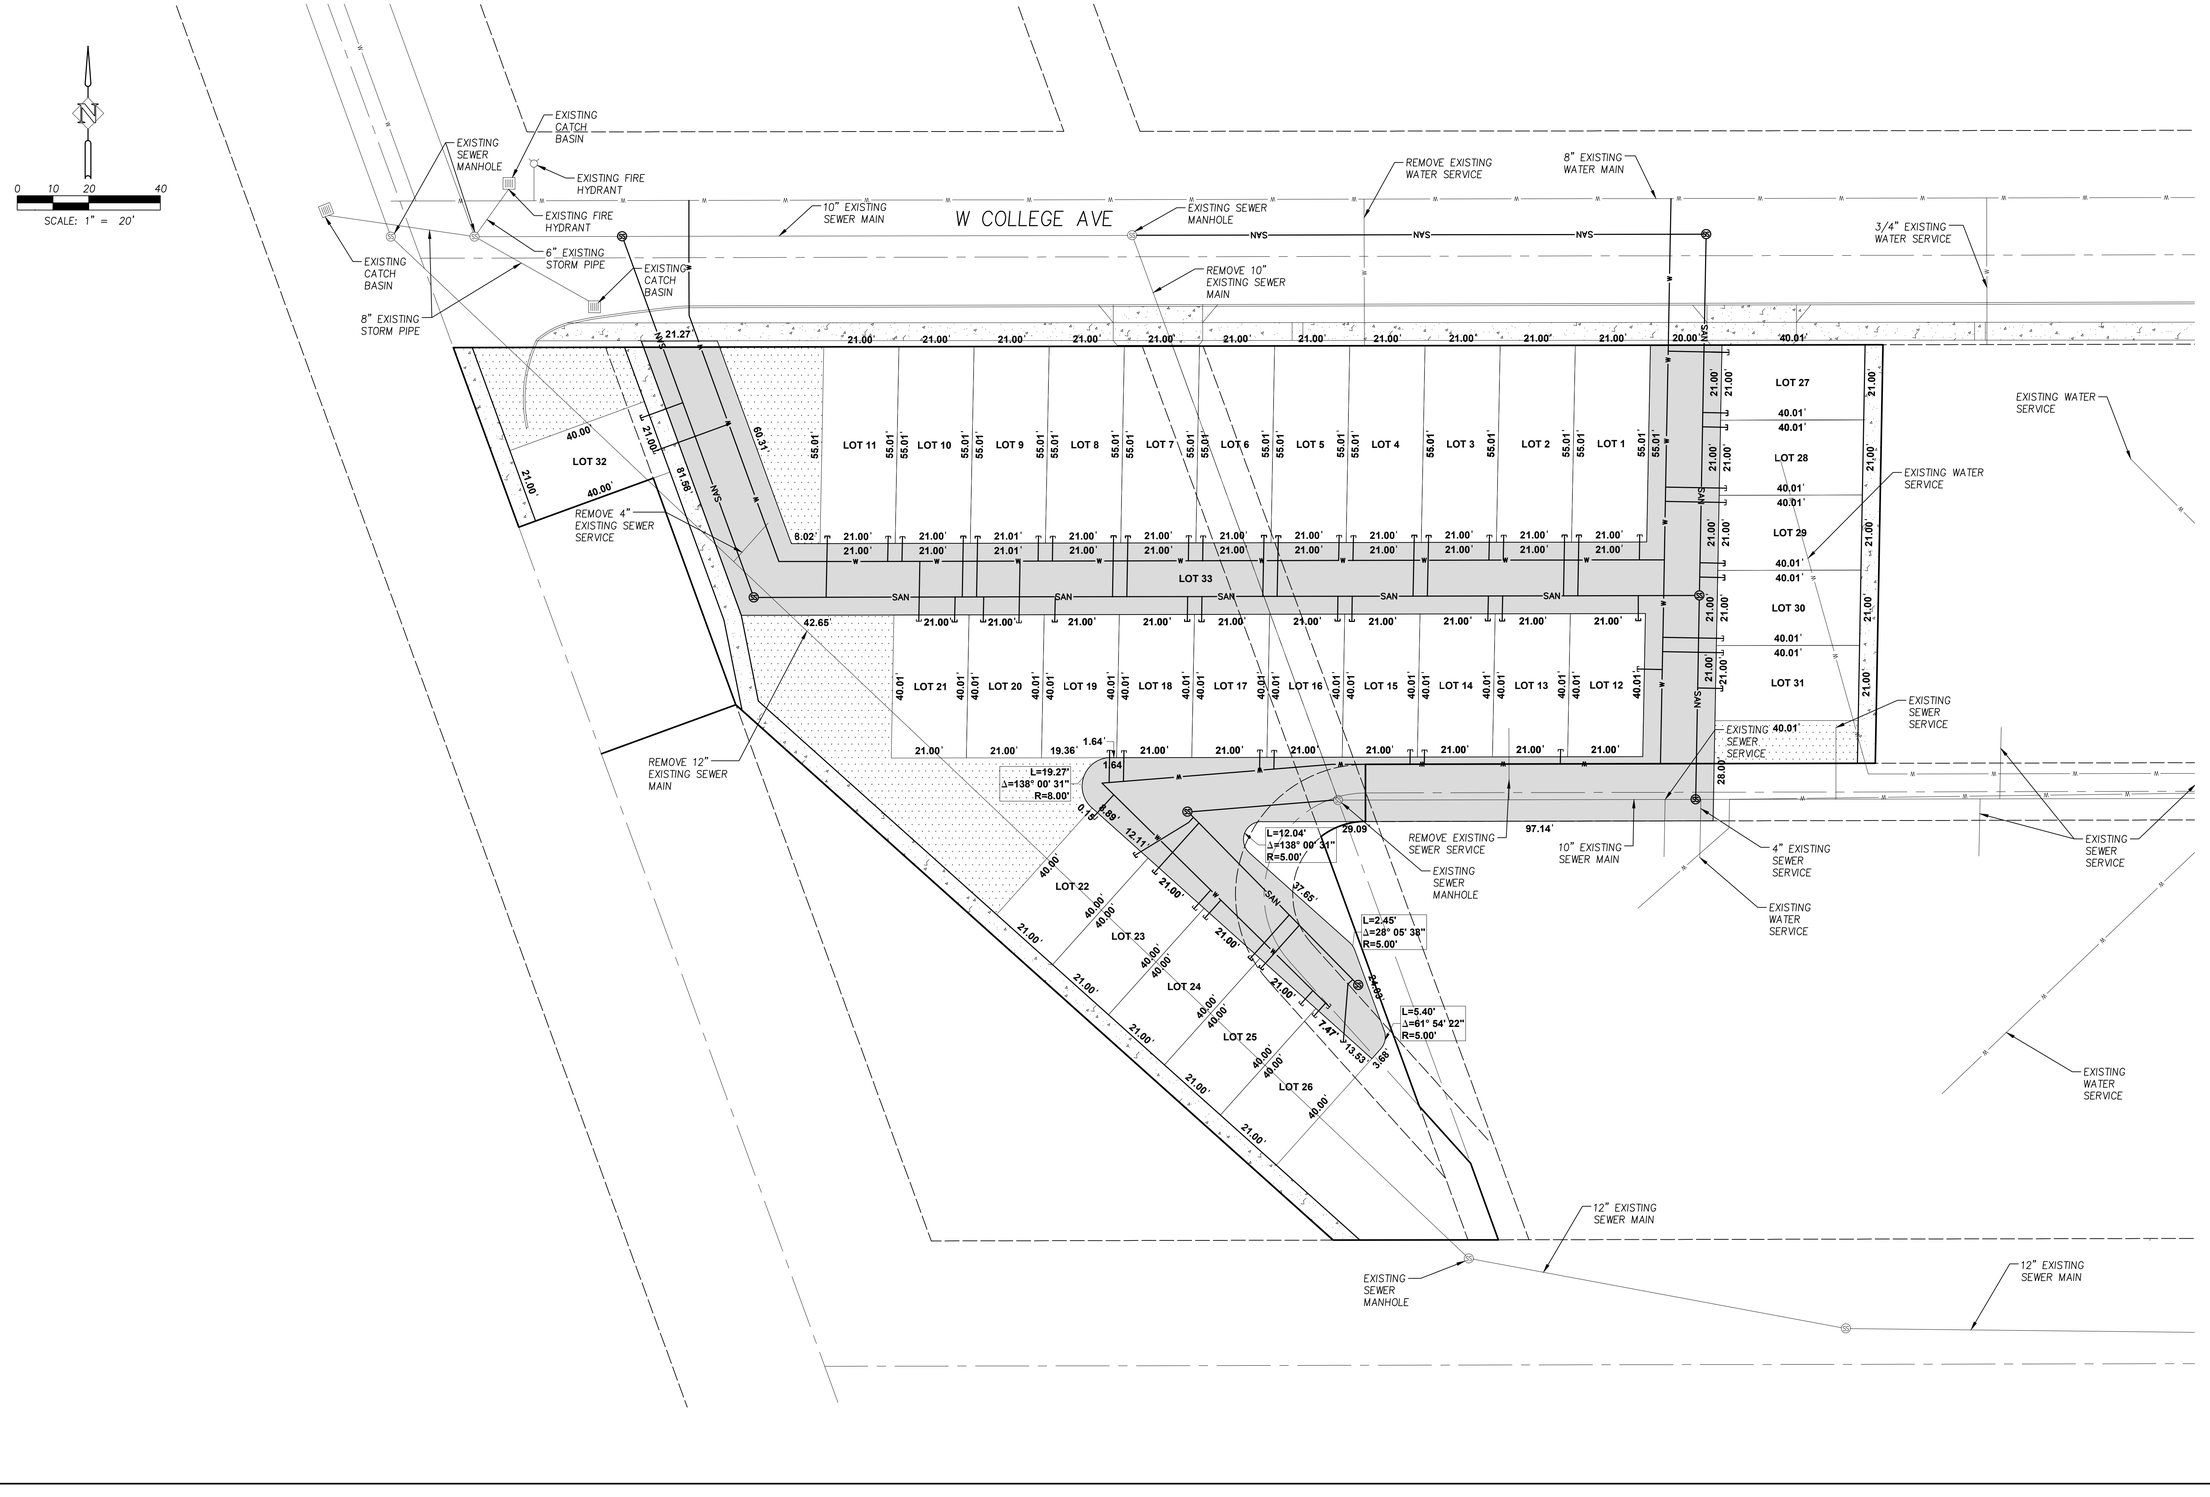

P:\HPN-03 (Summit View Townhomes)\HPN03-DWG\SX\ref\ HPN03-BS.dwg

CONCEPT PLAN
SUMMIT VIEW TOWNHOMES
CITY OF SPOKANE, WA

SYNTIER Engineering, Inc.
408 SE Bretsford Drive, Suite C Pullman, WA 99163
www.SynTierEngr.com 509.339.6187

SCOTT A. SUMMERY
STATE OF WASHINGTON
48108
REGISTERED PROFESSIONAL ENGINEER
PRELIMINARY

DESIGNED:	MEJL
DRAWN:	MEJL
CHECKED:	RAA
DATE:	SEPT 19, 2023

REVISIONS

NO.	DATE	DESCRIPTION

SHEET NO.
C0

JOB NO.
HPN-03