THESE DOCUMENTS MAY NOT BE REPRODUCED IN WHOLE OR PART, WITHOUT EXPRESS WRITTEN APPROVAL. ALL RIGHTS RESERVED

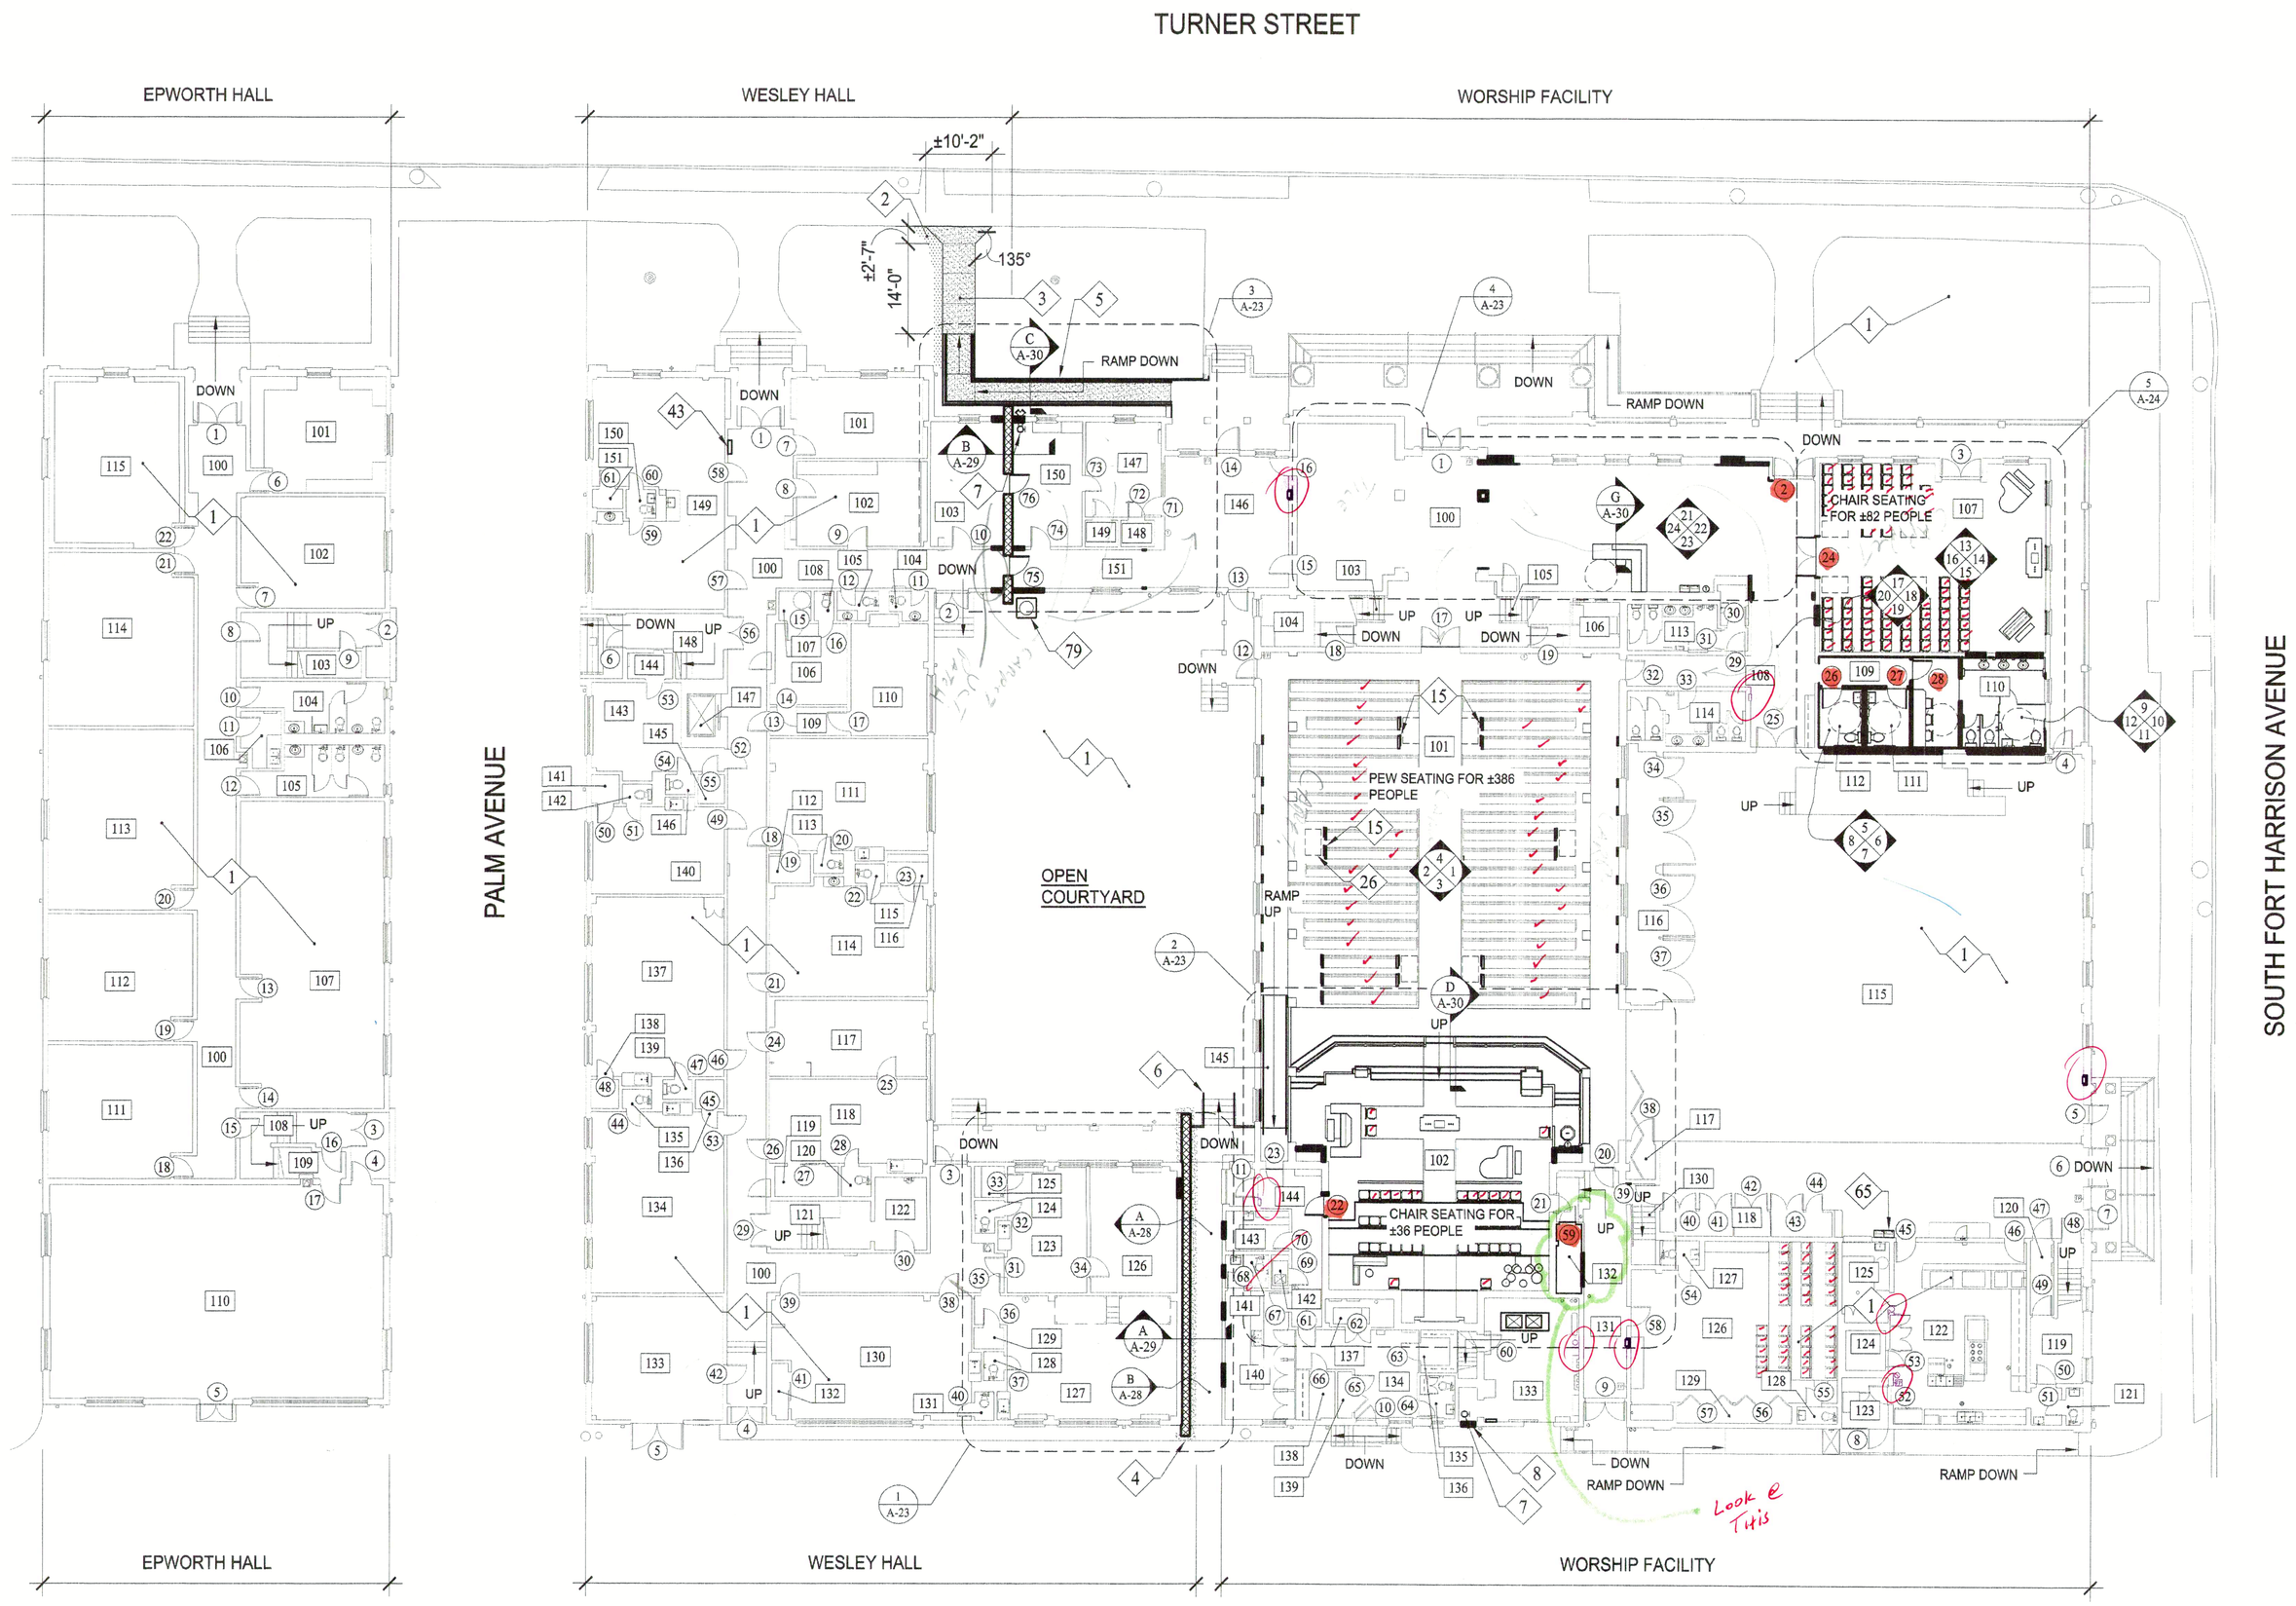

REMODLED LOWER LEVEL PLAN

NORTH

SCALE: APROXIMATELY 1/16"=1'-0"

* ck on Fire X

A REMODELING TO
FIRST UNITED METHODIST
CHURCH CLEARWATER

411 TURNER STREET
CLEARWATER, FLORIDA 33756-5328
THE REV. SHARON PATCH, SENIOR MINISTER

CHARLES E. C. JORDAN
LIC NO AR 0011668

Hyde Park Architects

1509 WEST SWANN AVENUE
SUITE 210
TAMPA, FLORIDA 33606-2557
813-251-6909
FAX 813-251-1668
HPACHAS@AOL.COM

LIC NO AA 0000096

REMODELED LOWER LEVEL PLAN

REVISED	
DRAWN BY	GARY
CHECKED BY	CHAS
DATE	10/15/06
SCALE	±1/16"=1'-0"
FILE	013006.CD
SHEET	A-19/38