POR NW 1/4 SEC 27 T2N R2E MDBM

1- 20PM4 12/20/71
2- 52PM11 2/7/77
3- 69PM33 9/1/78
4- 70PM39 10/5/78
5- 75PM1 3/20/79
6- 92PM40 2/17/81
7- 98PM3 10/22/81
8- 117PM5 7/9/85
9- 203PM12 7/25/08

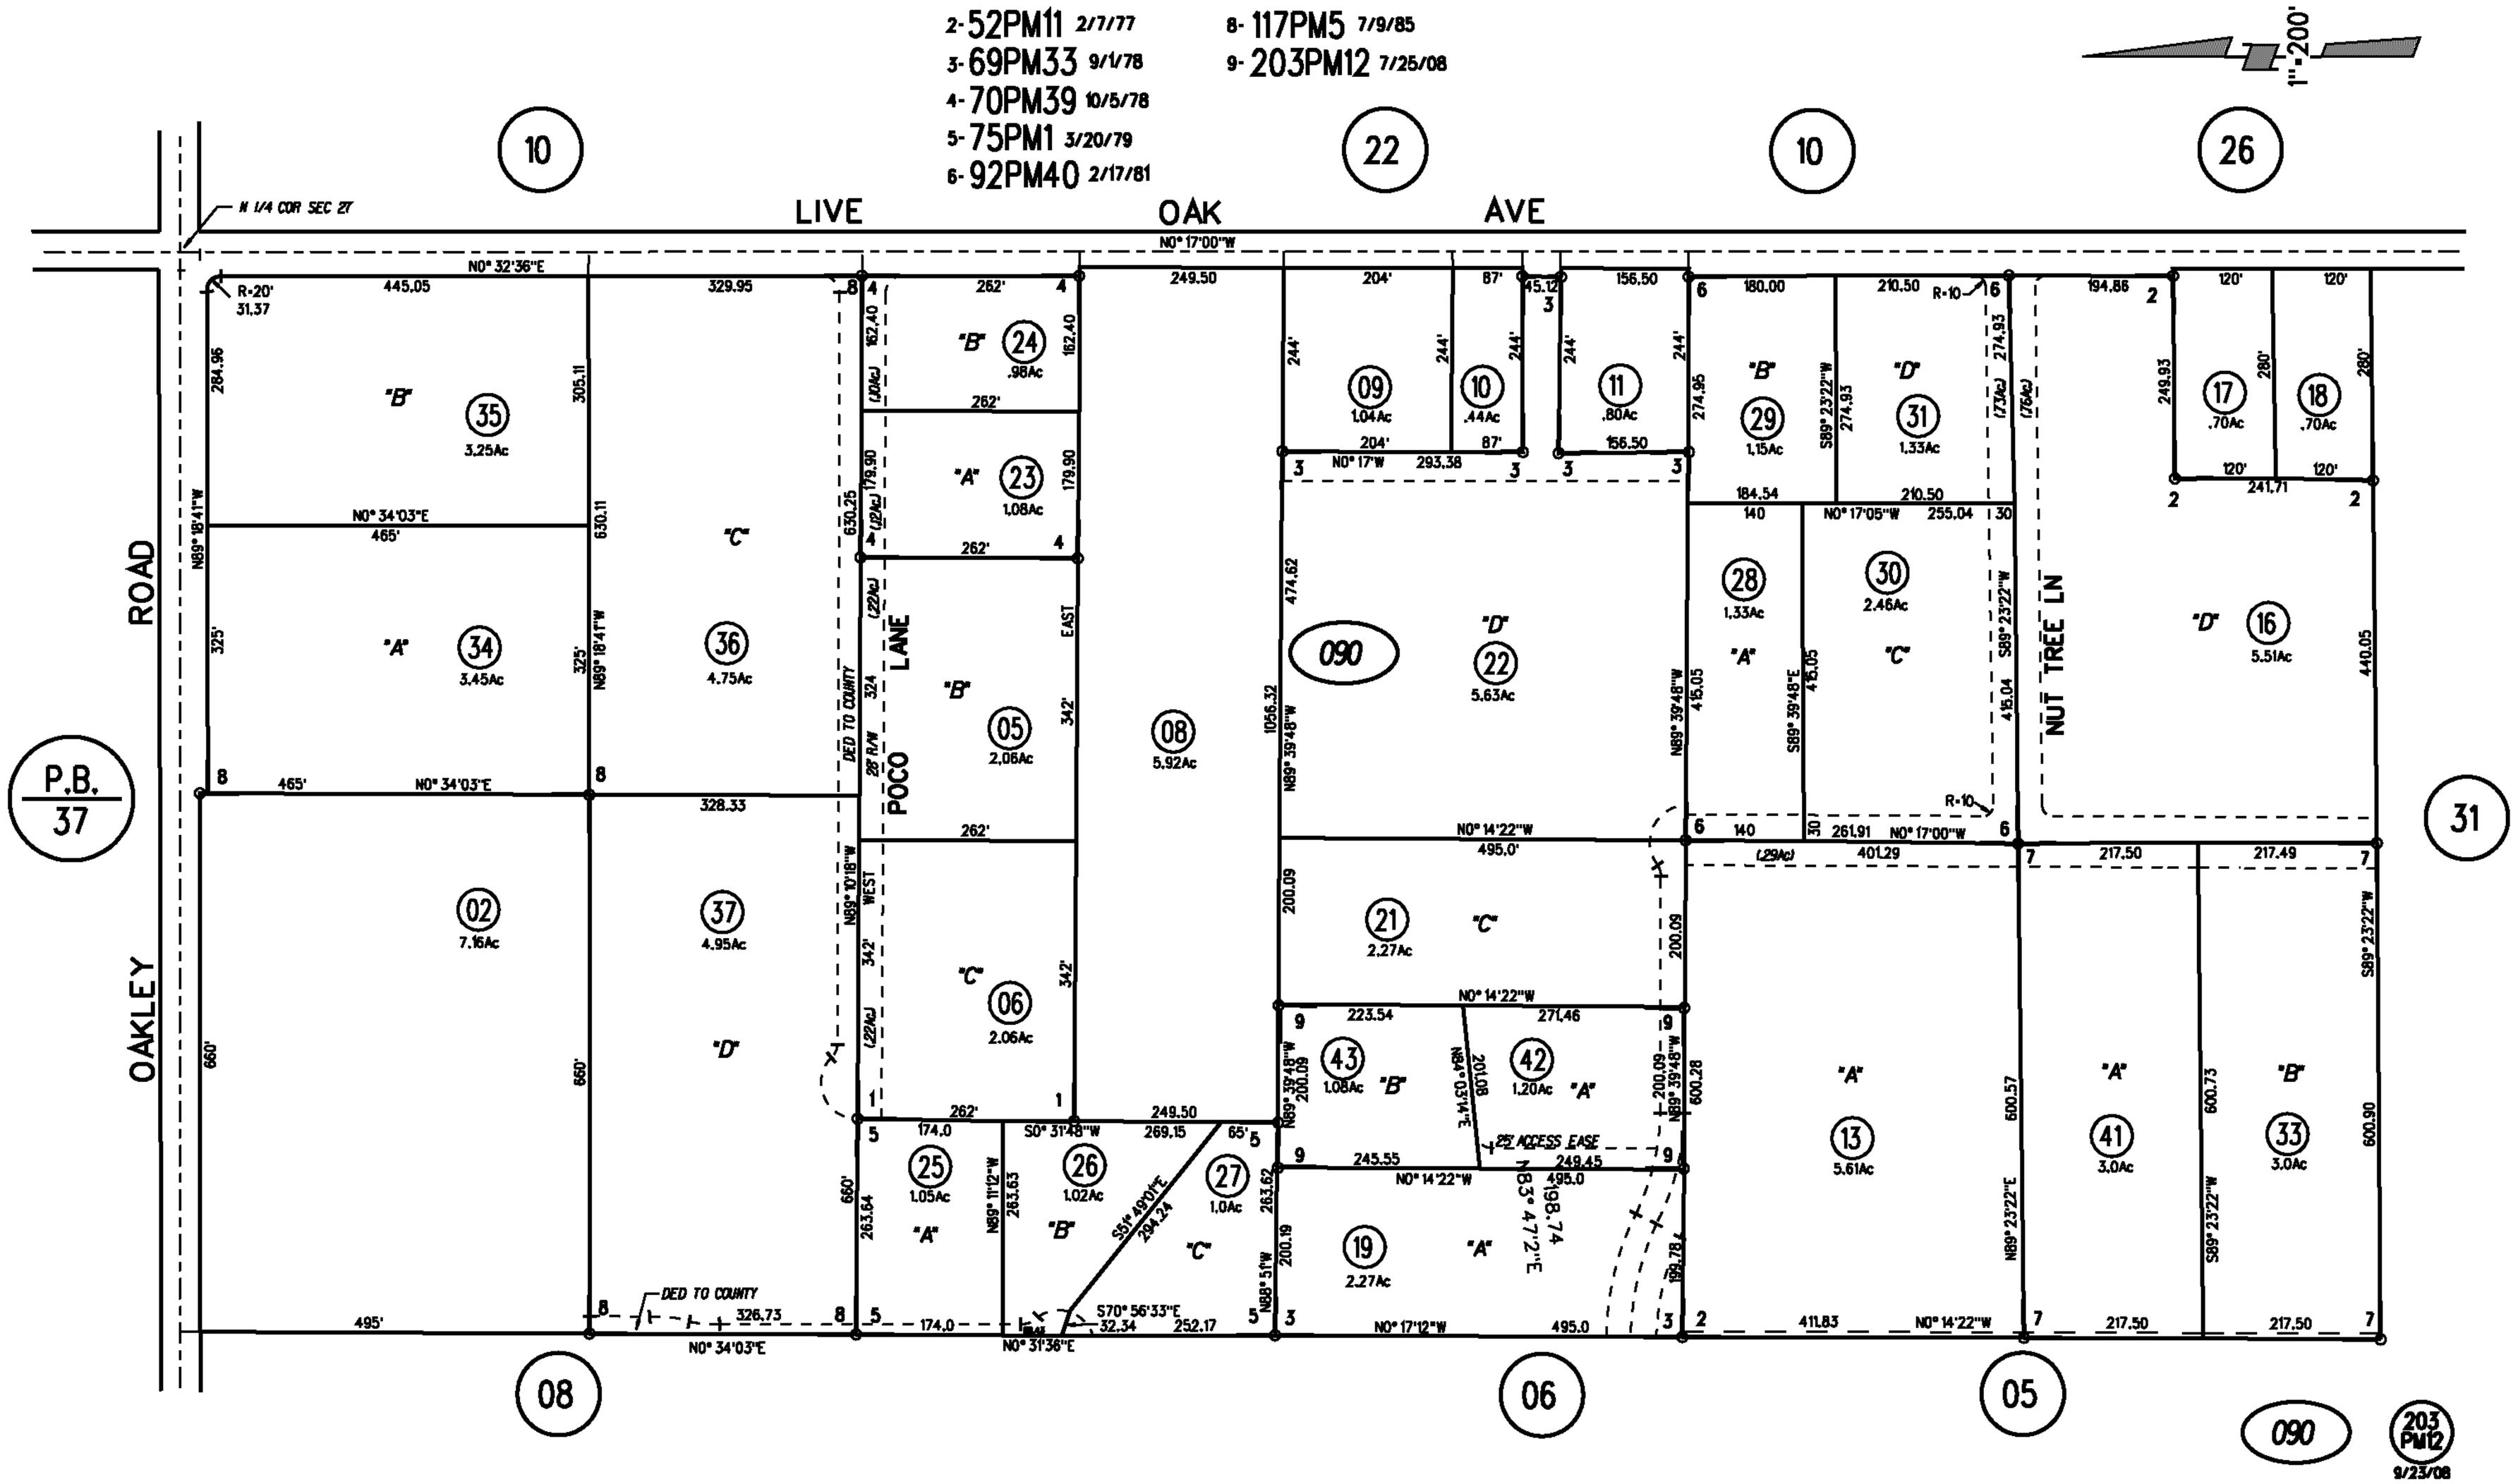


NOTE: THIS MAP WAS PREPARED FOR ASSESSMENT PURPOSES ONLY, NO LIABILITY IS ASSUMED FOR THE ACCURACY OF THE INFORMATION DELINEATED HEREON. ASSESSOR'S PARCELS MAY NOT COMPLY WITH LOCAL LOT SPLIT OR BUILDING SITE ORDINANCES.

FM 41-01 4/4/78
ASSESSOR'S MAP
BOOK 41 PAGE 09
CONTRA COSTA COUNTY, CALIF.

This map/plat is being furnished as an aid in locating the herein described Land in relation to adjoining streets, natural boundaries and other land, and is not a survey of the land depicted. Except to the extent a policy of title insurance is expressly modified by endorsement, if any, the Company does not insure dimensions, distances, location of easements, acreage or other matters shown thereon.