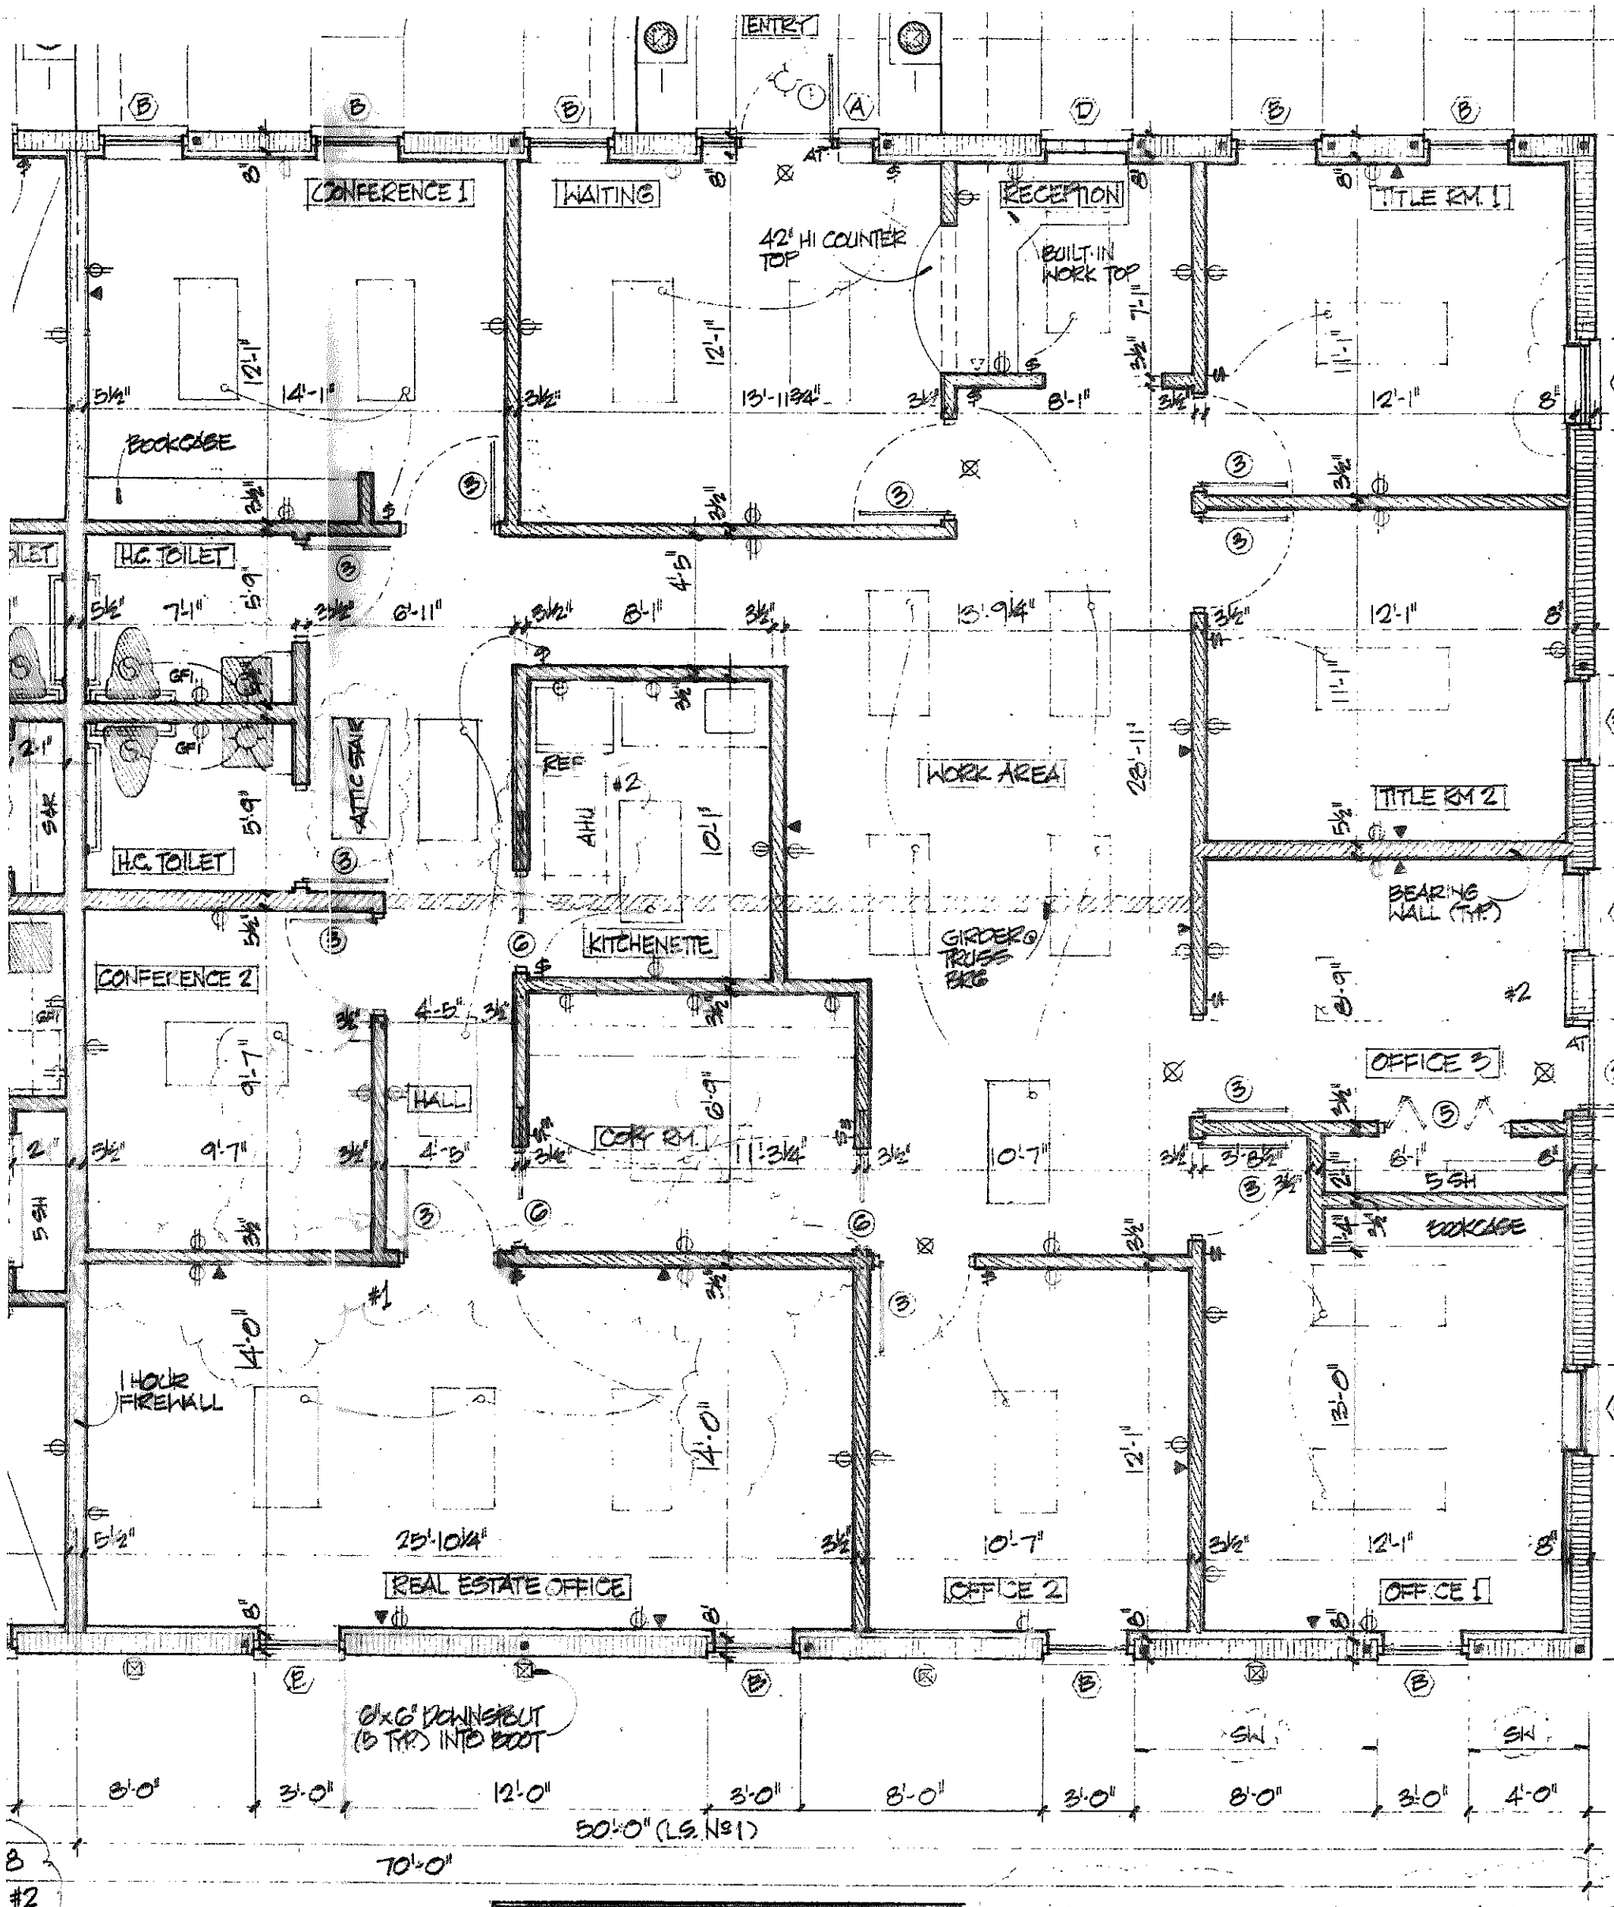

WINDLOAD DESIGN .....
THIS STRUCTURE HAS BEEN DESIGNED TO WITHSTAND 100 MPH WINDLOADS IN COMPLIANCE WITH SECTION 1606 OF THE 1994 SOUTHERN BUILDING CODE.

⊠ INDICATES EXIT SIGN PER SEC 1016.2

#2

- PROVIDE APPROVED PORTABLE FIRE EXTINGUISHERS. LOCATE PER
- PENETRATION OF FIREWALL BY APPLICABLE METHOD