SQ. NOs. 230, 231, 232, 272, 273 & 274, HIGHWAY PARK
JEFFERSON PARISH, LA (KENNER)

A Resubdivision of Sq. No. 230, Lots 2–B, 4–B, 5, 6, 7, 8, 9, 10, 11, 12, 13, 14, 15, 16, 17, 18, 19, 20, 21, 22, 23 & 24, Sq. No. 231, Lots 2–A, 3–A, 5, 6, 7, 8, 9, 10, 11, 12, 13, 14, 15, 16, 17, 18, 19, 20, 21, 22, 23, 24, Sq. No. 232, Pt. Lot 1–A, Lots 4–A, 5, 6, 7, 8, 9, 10, 11, 12, 13, 14, 15, 16, 17, 18, 19, 20, 21, 22, 23, 24, Pt. Lots 25, 26, 27, 28, 29, 30, 31, 32, 33, 34, 35, 36, 37, 38, 39, 40, 41, 42, 43 & 44, Sq. No. 272, Lots "A", "B", "C", "D", "E", "F", "G", "H", "J", "K", "L", "M", "N", "O", "P", "Q", "R", Pt. Lots "S", "T", "U", "V", "W", "X" & "Y", Sq. No. 273, Lots "A", "B", "C", "D", "E", "F", "G", "H", "J", "K", "L", "M", "N", "O", "P", "Q", "R", "S", "T", "U", "V", "W", "X" & "Y", Sq. No. 274, Lots A–1, B–1, C–1, D–1, E–1, F–1, G–1, H–1, J–1, K–1, L–1 & M–1, Pt. of Colorado Ave., California Ave., Bruin Dr. & 15' Alley Into Lot 230–A.

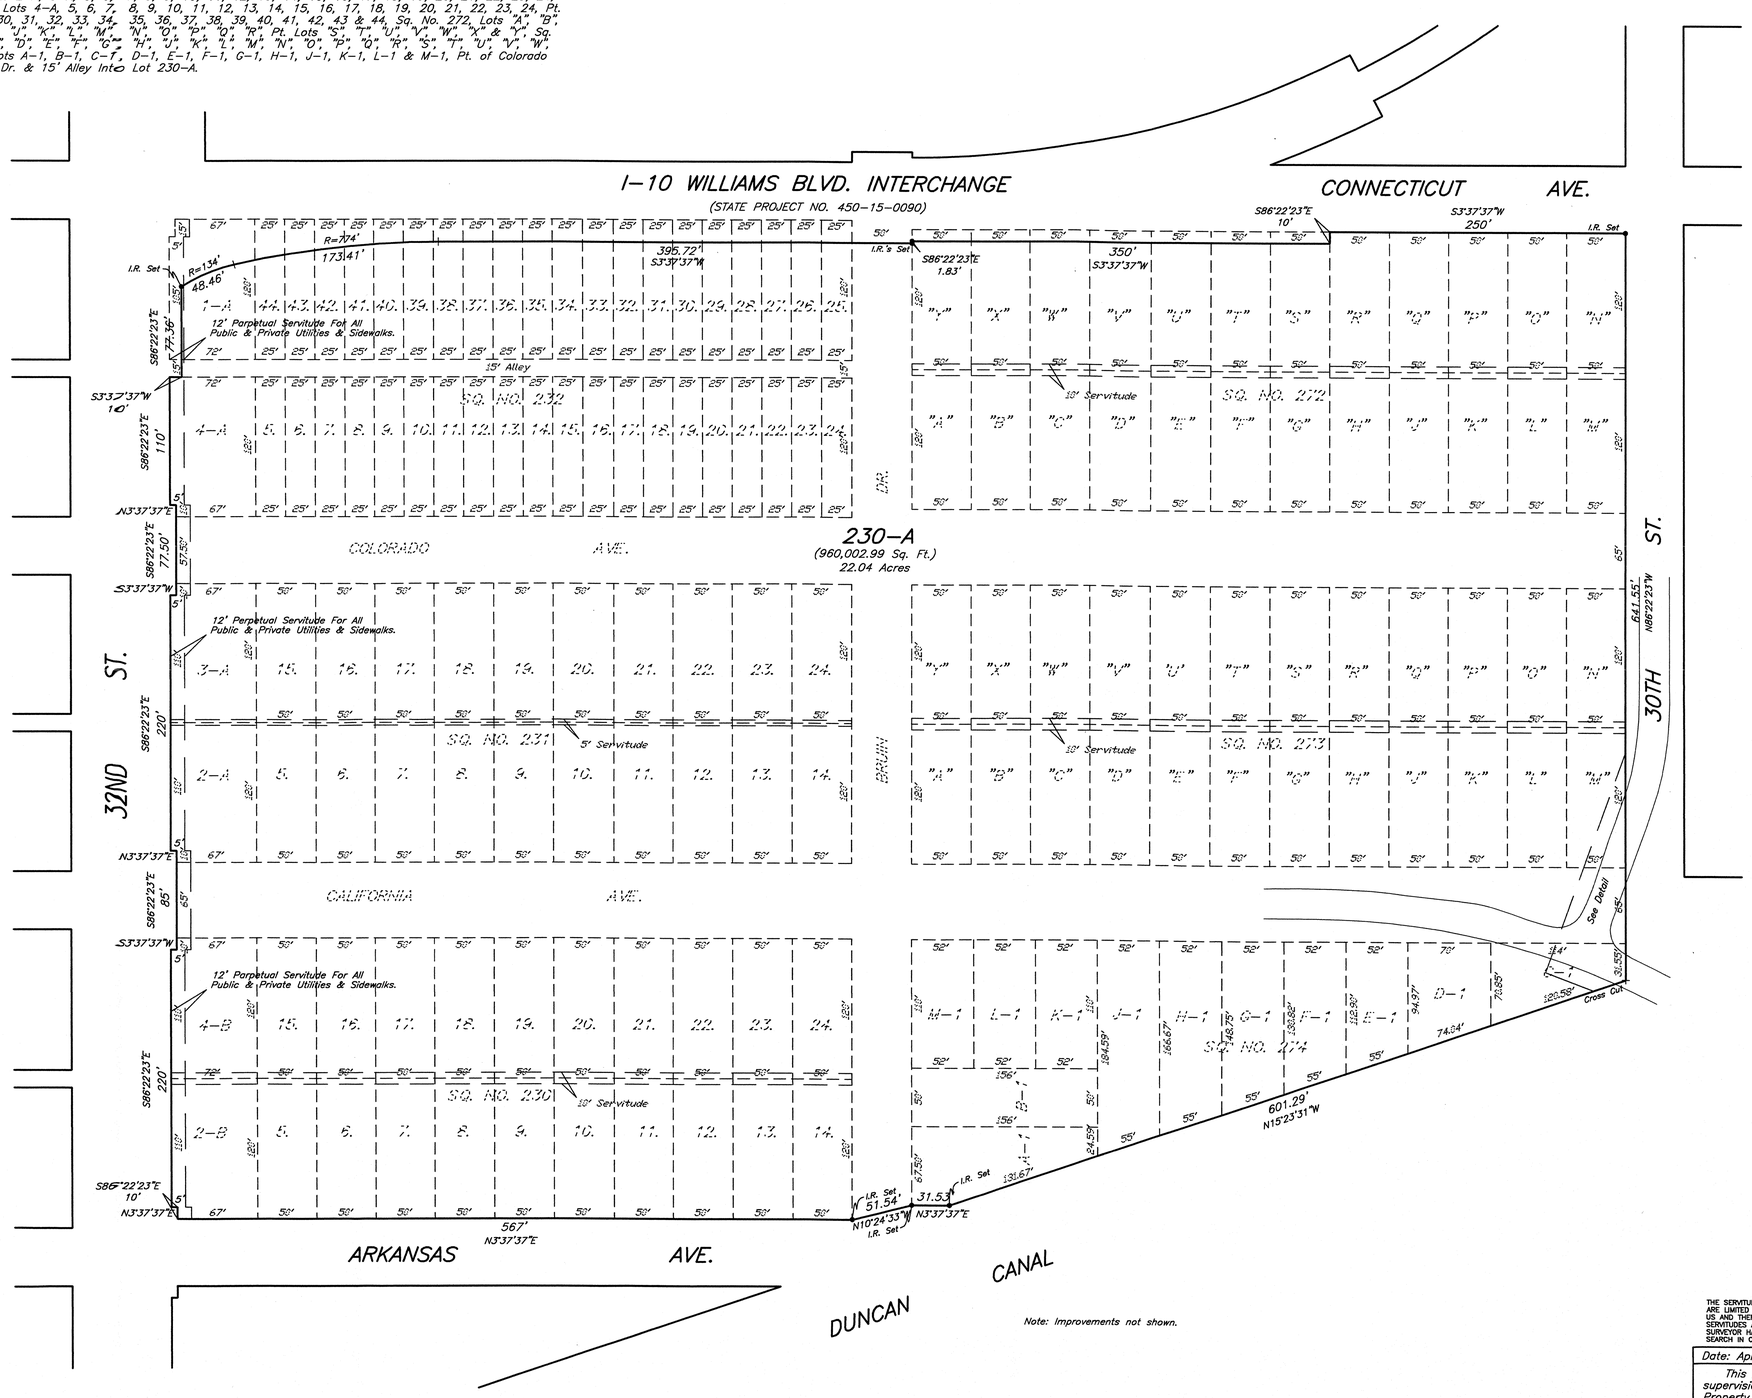

Note: Improvements not shown.

THE SERVITUDES AND RESTRICTIONS SHOWN ON THIS SURVEY ARE LIMITED TO THOSE SET FORTH IN DESCRIPTION FURNISHED US AND THERE IS NO REPRESENTATION THAT ALL APPLICABLE SERVITUDES AND RESTRICTIONS ARE SHOWN HEREON. THE SURVEYOR HAS MADE NO TITLE SEARCH OR PUBLIC RECORD SEARCH IN COMPILING THE DATA FOR THIS SURVEY.

THE FEDERAL INSURANCE ADMINISTRATION FLOOD HAZARD BOUNDARY MAP INDICATES THAT THE ABOVE DESCRIBED PROPERTY IS LOCATED IN FIA ZONE AE (–3.5')

All lot bearings as per plan.

Date: April 7, 2006 Scale: 1" = 60'

This plat represents an actual ground survey made by me or under my direct supervision and control and meets the requirements for the Minimum Standards for Property Boundary Surveys as found in Louisiana Administrative Code TITLE 46:LXI, Chapter 25 for a Class "C" survey.
Made at the request of Greg Clayton.

Gilbert, Kelly & Couture', Inc., Surveying & Engineering
2121 N. Causeway Blvd., Metairie LA 70001 (504) 836–2121

0056391

C:\0056391 (32nd).dwg, 4/12/2006 8:31:09 AM