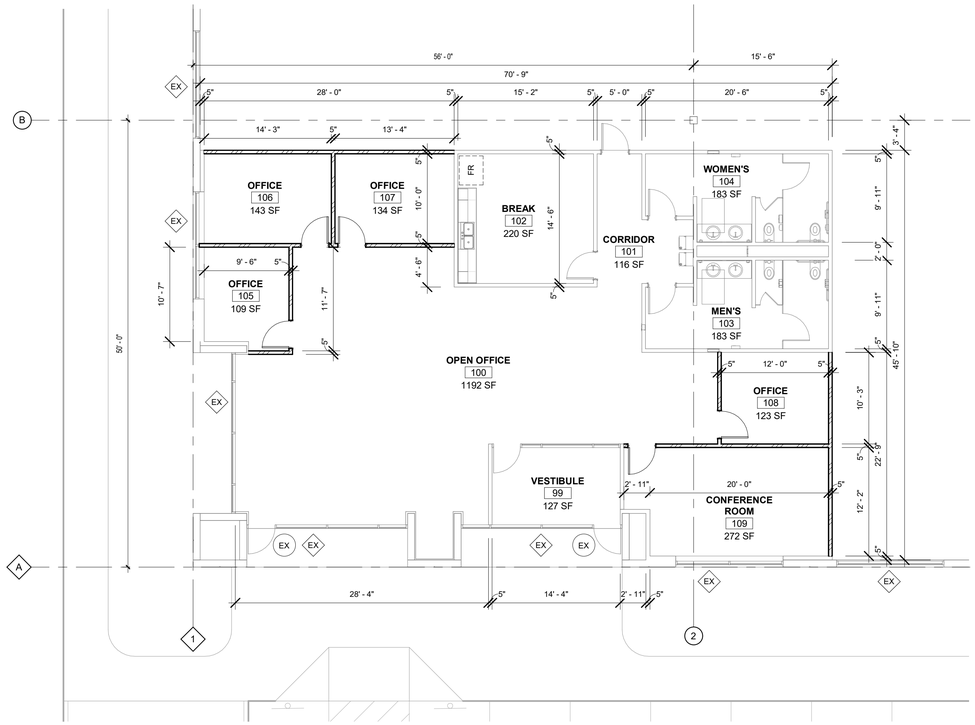

1 / T104 FUTURE OFFICES AND CONFERENCE ROOM
1/8" = 1'-0"

ATA BEILHARZ ARCHITECTS
1063 Central Avenue Cincinnati Ohio, 45202
p: 513-241-4022 f: 513-241-5060 www.ATA-B.com

DERMODY PROPERTIES

GORDIAN
DESIGN & CONSTRUCTION

MODEL OFFICE AT DPIF3 KY3 SOUTH PARK RD, LLC - LOGISTICENTER AT LOUISVILLE AIRPORT BLDG 2

SOUTH PARK RD
LOUISVILLE, KENTUCKY

REVISIONS

#	DATE	DESCRIPTION

PROJECT #: 20056
DRAWN: SCE **CHECKED:** JW

FUTURE OFFICES

T104

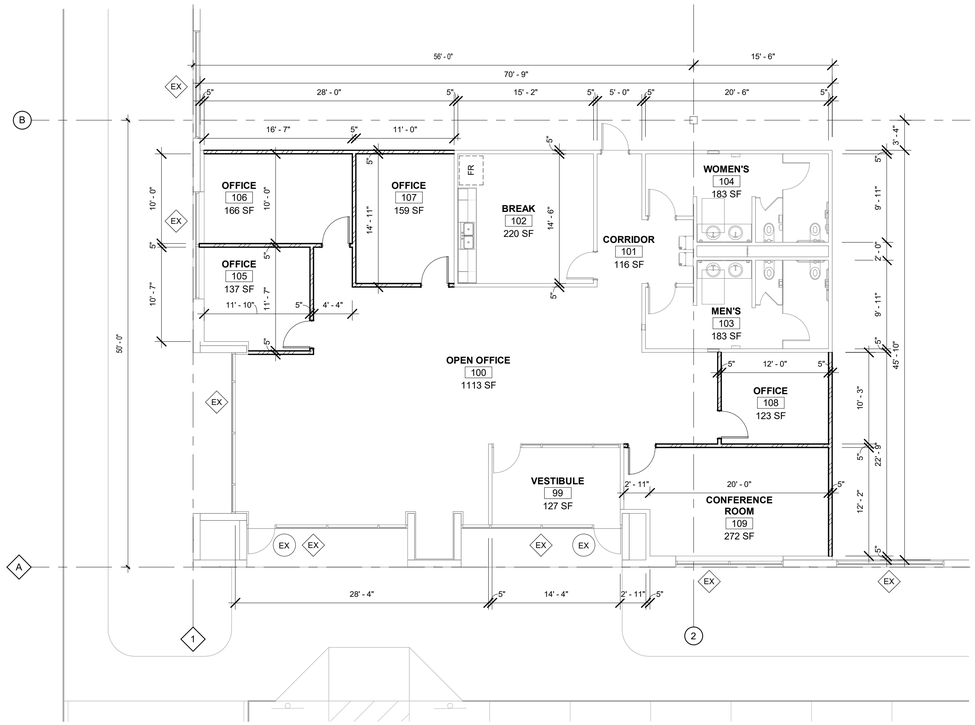

1 / T104 FUTURE OFFICES AND CONFERENCE ROOM
1/8" = 1'-0"

ATA BEILHARZ ARCHITECTS
1063 Central Avenue Cincinnati Ohio, 45202
p: 513-241-4022 f: 513-241-5060 www.ATA-B.com

DERMODY PROPERTIES

GORDIAN DESIGN & CONSTRUCTION

MODEL OFFICE AT DPIF3 KY3 SOUTH PARK RD, LLC - LOGISTICENTER AT LOUISVILLE AIRPORT BLDG 2

SOUTH PARK RD
LOUISVILLE, KENTUCKY

REVISIONS

#	DATE	DESCRIPTION

PROJECT #: 20056
DRAWN: SCE **CHECKED:** JW

FUTURE OFFICES

T104