"KIERLAND PARCELS 4C & 6B"

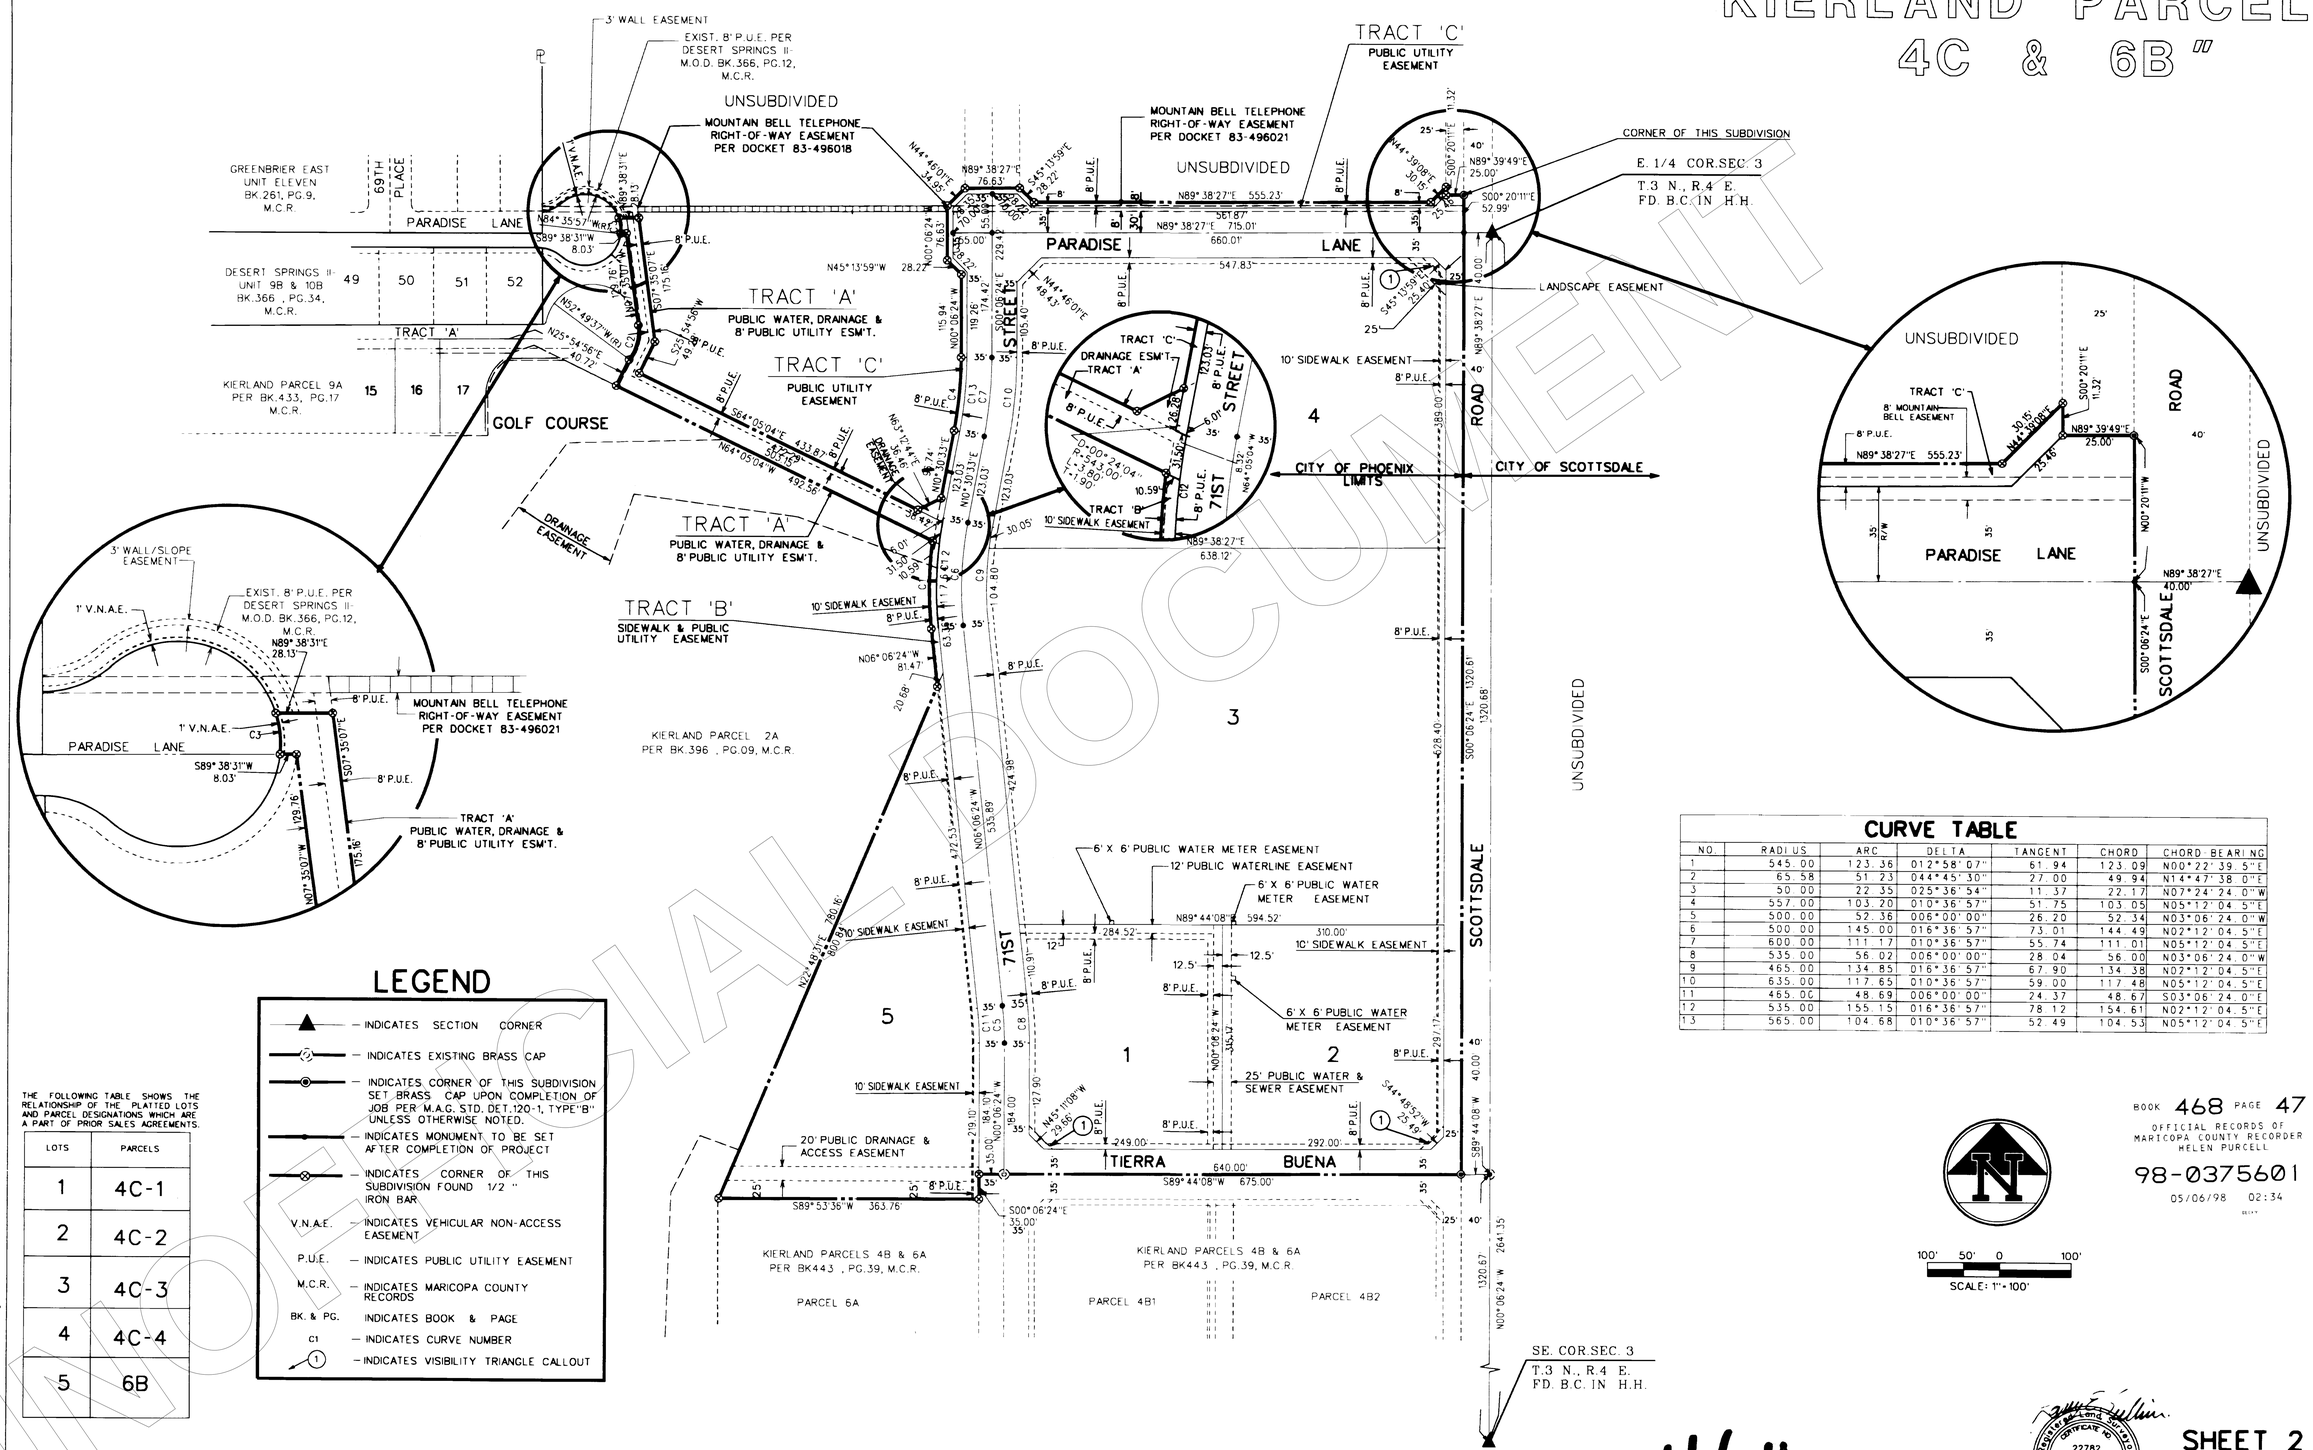

CURVE TABLE

NO.	RADIUS	ARC	DELTA	TANGENT	CHORD	CHORD BEARING
1	545.00	123.36	012°58'07"	61.94	123.09	N00°22'39.5"E
2	65.58	51.23	044°45'30"	27.00	49.94	N14°47'38.0"E
3	50.00	22.35	025°36'54"	11.37	22.17	N07°24'24.0"W
4	557.00	103.20	010°36'57"	51.75	103.05	N05°12'04.5"E
5	500.00	52.36	006°00'00"	26.20	52.34	N03°06'24.0"W
6	500.00	145.00	016°36'57"	73.01	144.49	N02°12'04.5"E
7	600.00	111.17	010°36'57"	55.74	111.01	N05°12'04.5"E
8	535.00	56.02	006°00'00"	28.04	56.00	N03°06'24.0"W
9	465.00	134.85	016°36'57"	67.90	134.38	N02°12'04.5"E
10	635.00	117.65	010°36'57"	59.00	117.48	N05°12'04.5"E
11	465.00	48.69	006°00'00"	24.37	48.67	S03°06'24.0"E
12	535.00	155.15	016°36'57"	78.12	154.61	N02°12'04.5"E
13	565.00	104.68	010°36'57"	52.49	104.53	N05°12'04.5"E

THE FOLLOWING TABLE SHOWS THE RELATIONSHIP OF THE PLATTED LOTS AND PARCEL DESIGNATIONS WHICH ARE A PART OF PRIOR SALES AGREEMENTS.

LOTS	PARCELS
1	4C-1
2	4C-2
3	4C-3
4	4C-4
5	6B

LEGEND

- INDICATES SECTION CORNER
- INDICATES EXISTING BRASS CAP
- INDICATES CORNER OF THIS SUBDIVISION SET BRASS CAP UPON COMPLETION OF JOB PER M.A.G. STD. DET.120-1, TYPE "B" UNLESS OTHERWISE NOTED.
- INDICATES MONUMENT TO BE SET AFTER COMPLETION OF PROJECT
- INDICATES CORNER OF THIS SUBDIVISION FOUND 1/2" IRON BAR
- V.N.A.E. — INDICATES VEHICULAR NON-ACCESS EASEMENT
- P.U.E. — INDICATES PUBLIC UTILITY EASEMENT
- M.C.R. — INDICATES MARICOPA COUNTY RECORDS
- BK. & PG. — INDICATES BOOK & PAGE
- C1 — INDICATES CURVE NUMBER
- INDICATES VISIBILITY TRIANGLE CALLOUT

BOOK 468 PAGE 47
OFFICIAL RECORDS OF MARICOPA COUNTY RECORDER HELEN PURCELL
98-0375601
05/06/98 02:34

468-47

SHEET 2 OF 2

COE & VAN LOO CONSULTANTS, INC.
4550 N. 12TH STREET
(602) 264-6831
PHOENIX ARIZONA

REGISTERED LAND SURVEYOR CERTIFICATE NO. 22782 LARRY E. SULLIVAN ARIZONA U.S.A.

DATE:- Feb. 26, 1998
TIME:- 09:29:01
FILE:- n:\470037\land\pl100s02.dgn

KIERLAND PARCELS 4C & 6B - FINAL PLAT - C.V.L. JOB# 470037-02
PLAN 'E'

UNOFFICIAL DOCUMENT