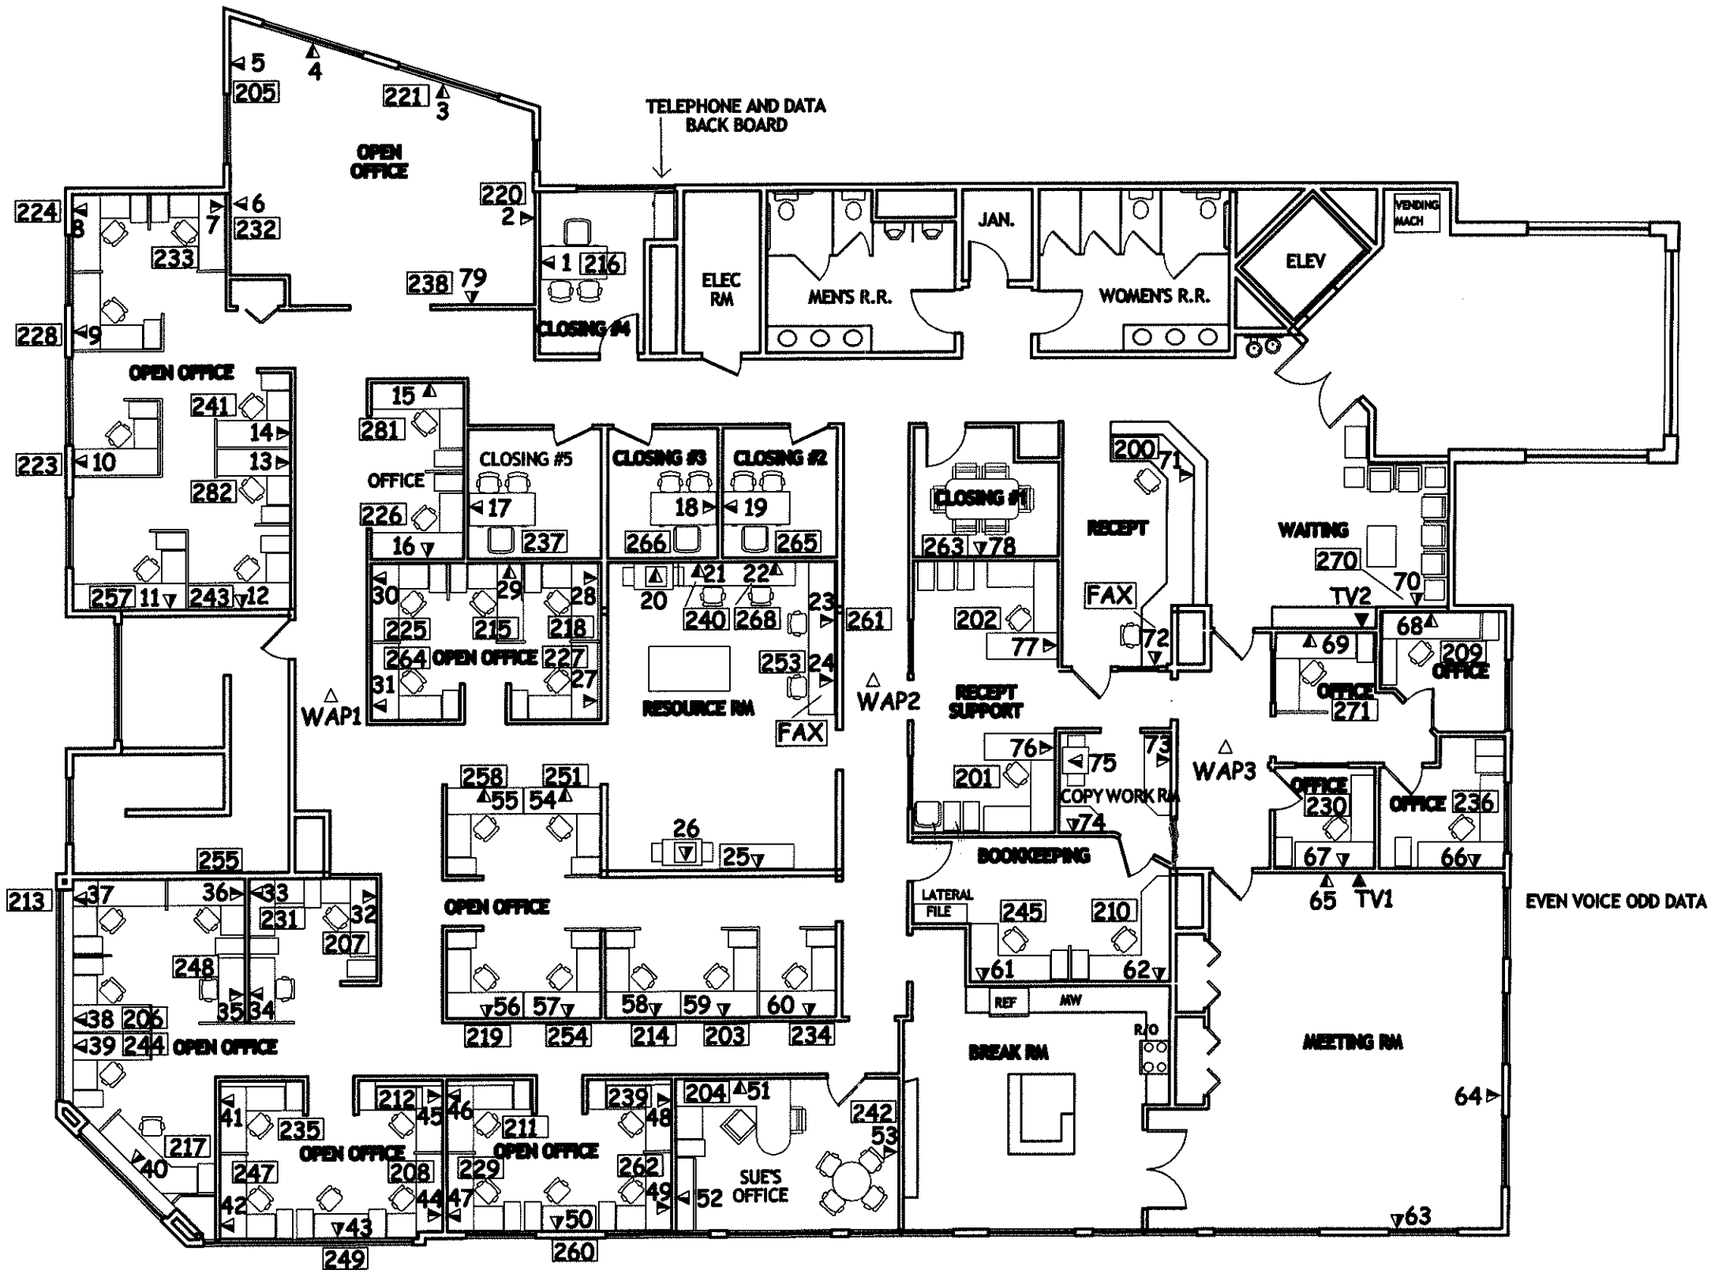

N

SECOND FLOOR PLAN - TELEDATA LAYOUT

1/8" = 1'-0"