NORTHBROOK COMMERCIAL TRUST

SUBDIVISION

of part of Lot 41 in Walter's Resubdivision of part of the NE¼ of SE¼ of Section 9, Township 42 North, Range 12 East of the Third Principal Meridian and part of the NW¼ of Section 9, Township 42 North, Range 12 East of the Third Principal Meridian, as well as part of the NE¼ of Section 9, aforesaid and part of the NW¼ and SW¼ of Section 10 aforesaid

Recorded January 7, 1958 in Recorder's Office, Cook County, Illinois as Doc. 17199813
Filed January 7, 1958 in Registrar's Office, Cook County, Illinois as Doc. 1749684

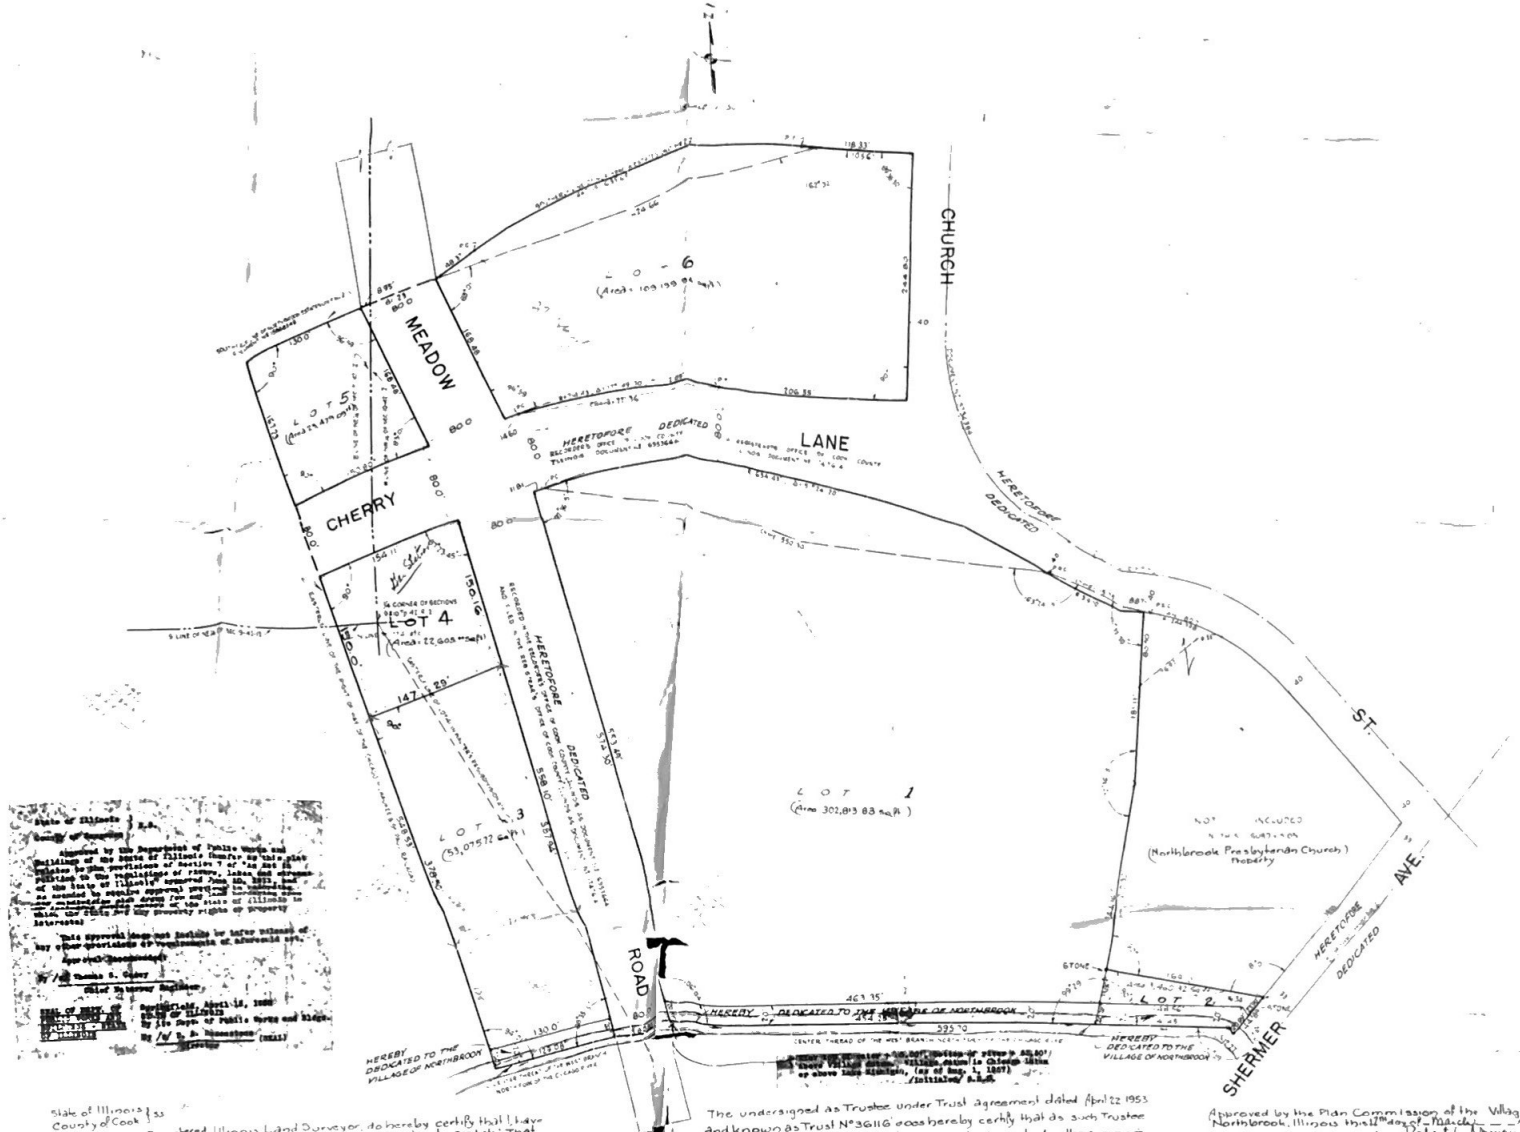

State of Illinois } ss
County of Cook

I, B H Suhr, a Registered Illinois Land Surveyor, do hereby certify that I have surveyed and subdivided the following described property into six Lots: That part of Lot 41 lying Northerly of the center thread of the West Branch of the North Fork of the Chicago River in Walter's Resubdivision of part of the NE¼ of the SE¼ of Section 9, Township 42 North, Range 12, East of the 3rd Principal Meridian and part of the NW¼ of Section 10, Township 42 North, Range 12, East of the 3rd Principal Meridian, excepting from said Lot 41 that part heretofore dedicated for street purposes; also that part of the NE¼ of Section 9, aforesaid lying Easterly of the right of way of the Chicago, Milwaukee and St Paul Railroad and Southerly of the Southerly line of Northbrook Estates Unit No 2 as recorded as Doc. 17199813 aforesaid, excepting from said NE¼ of said Section 9, that part heretofore dedicated for street purposes; also that part of Section 10, aforesaid lying Southerly of the Southerly line of

The undersigned as Trustee under Trust Agreement dated April 22 1953 and known as Trust No 36116 does hereby certify that as such Trustee it is the holder of record title to the property described in the surveyors certificate and further certifies that it caused the subdivision and plat thereof as hereon drawn, to be made
Dated May 5, 1958

Chicago Title and Trust Company
as trustee aforesaid
By _____
Vice President

Attest _____
Assistant Secretary

Approved by the Plan Commission of the Village of Northbrook, Illinois this 11th day of March AD 1958

Attest _____

I, Ebba N Olson, Village Collector of the Village of Northbrook, Illinois, do hereby certify that I find no deferred installments of outstanding special assessments against any of the Real Estate included in this Plat of Subdivision which have not either been paid in full or redivision made in accordance with this Subdivision Plat
Dated this 11th day of March AD 1958

Ebba N. Olson
Village Collector, Northbrook, Illinois