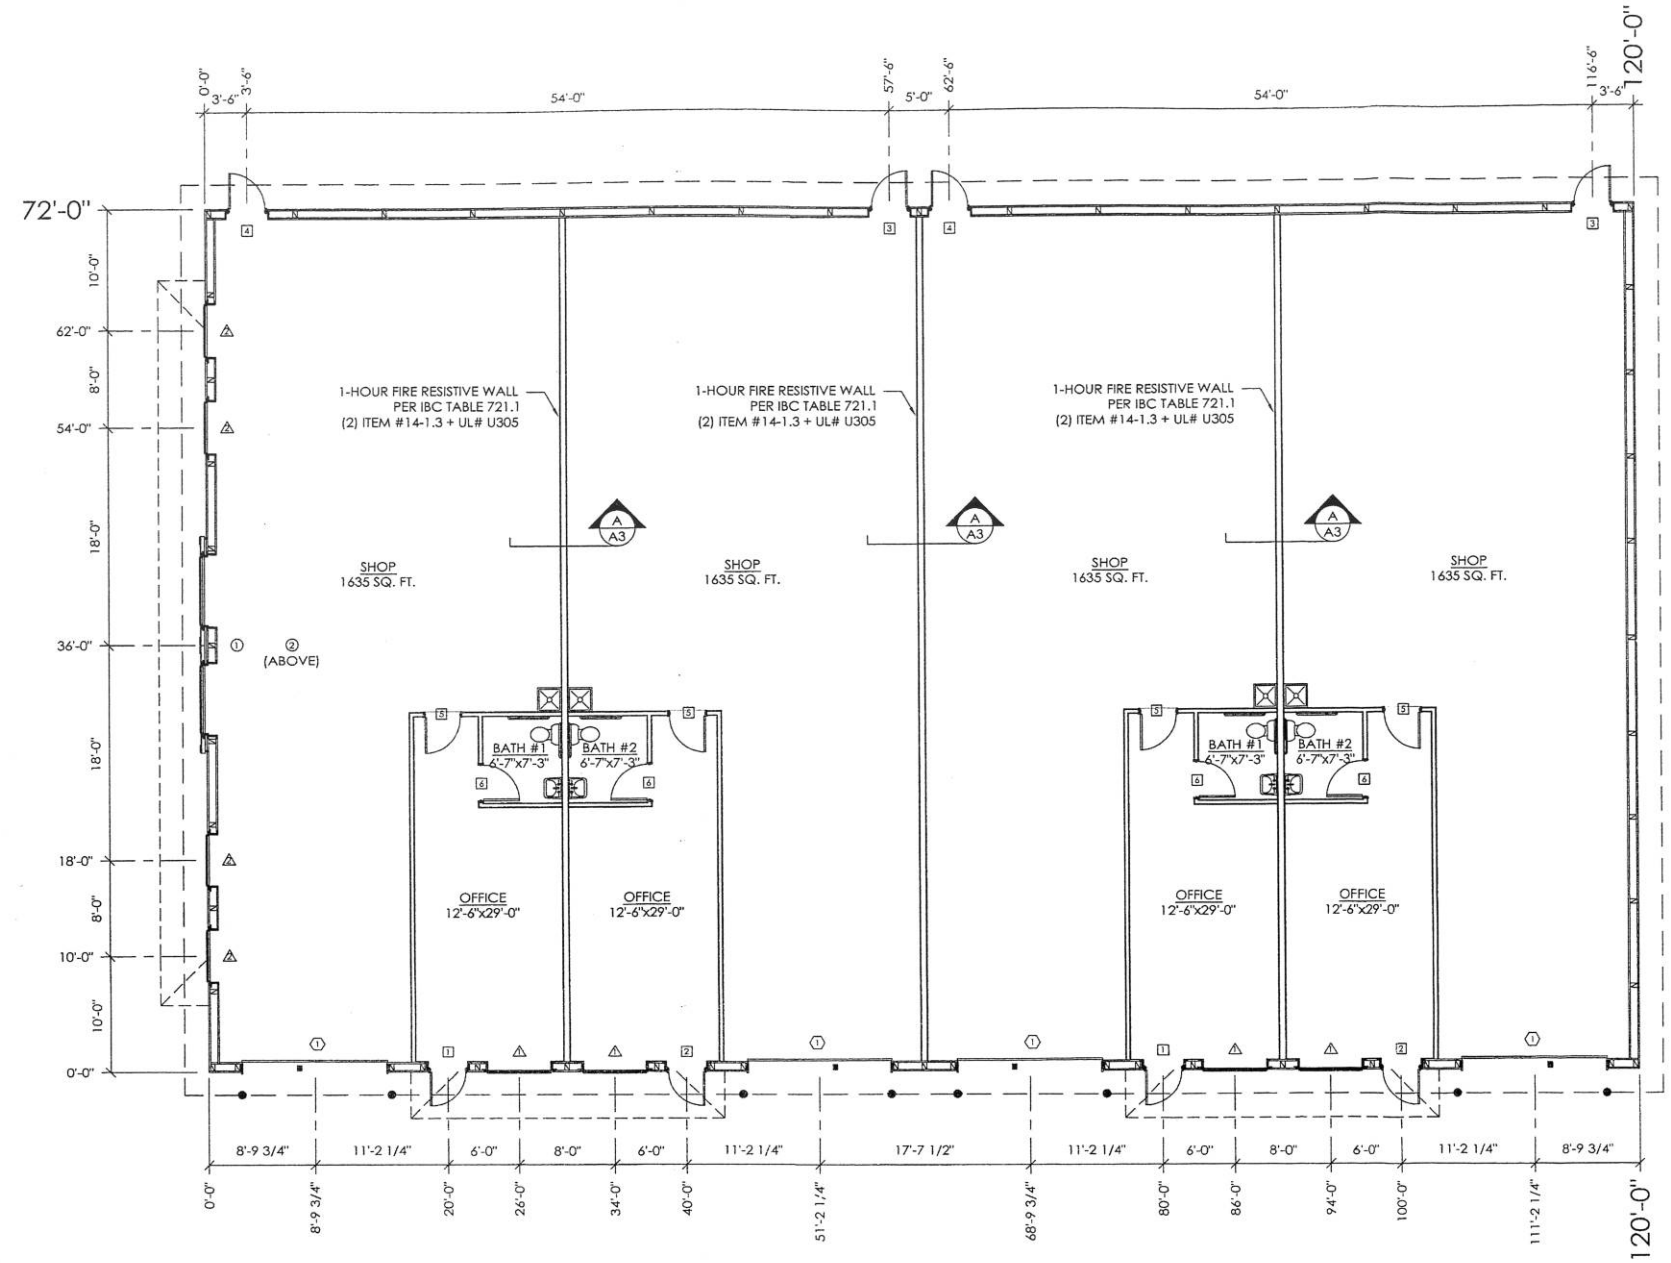

OR LAYOUT LEGEND

.68 9-LITE TEMPERED GLASS IN LEAF WITH EMBOSSED CROSSBUCK
STEEL WALKDOORS, OUT SWING, LEFT HINGE WITH CLOSER,
LEVER LOCKSET

.68 9-LITE TEMPERED GLASS IN LEAF WITH EMBOSSED CROSSBUCK
STEEL WALKDOORS, OUT SWING, RIGHT HINGE WITH CLOSER,
LEVER LOCKSET

.068 PLAIN FLAT LEAF FIBERSTEEL WALKDOORS, OUT SWING,
HINGE WITH CLOSER, AND LEVER LOCKSET

.068 PLAIN FLAT LEAF FIBERSTEEL WALKDOORS, OUT SWING,
HT HINGE WITH CLOSER, AND LEVER LOCKSET

3068 INTERIOR WALKDOORS WITH LEVER LATCHSET ◆

3068 INTERIOR WALKDOORS WITH PRIVACY LEVER LOCKSET ◆

5430 MB SLIDING WINDOWS WITH GRIDS BETWEEN GLASS

4430 MB FIXED WINDOWS WITH GRIDS BETWEEN GLASS

) 18'-0" x 12'-0" NON-FUNCTIONAL DOUBLE SLIDING ALUMASTEEL
AMOND "M" END DOOR WITH GLASS, SATIN STAINLESS STEEL HANDLE,
EATHERSEAL, TRIM COVER FOR PRIME CEDAR

) 6'-0" x 7'-0" NON-FUNCTIONAL DIAMOND "M" DOUBLE LOFT DOOR

4) 12'-2" x 14'-1" OVERHEAD DOOR(S) WITH PREPARE FOR HI-LIFT
RACK, 8" DIAMETER JAMB PROTECTORS

INTERIOR LAYOUT

ROUGH OPENING SCHEDULE

UNIT SYMBOL FROM LEGEND	WIDTH	HEIGHT
1	38 1/4"	81"
2	38 1/4"	81"
3	38 1/4"	81"
4	38 1/4"	81"
5	38 1/4"	81"
6	38 1/4"	81"
1	64 1/4"	36 1/4"
2	52 1/4"	36 1/4"