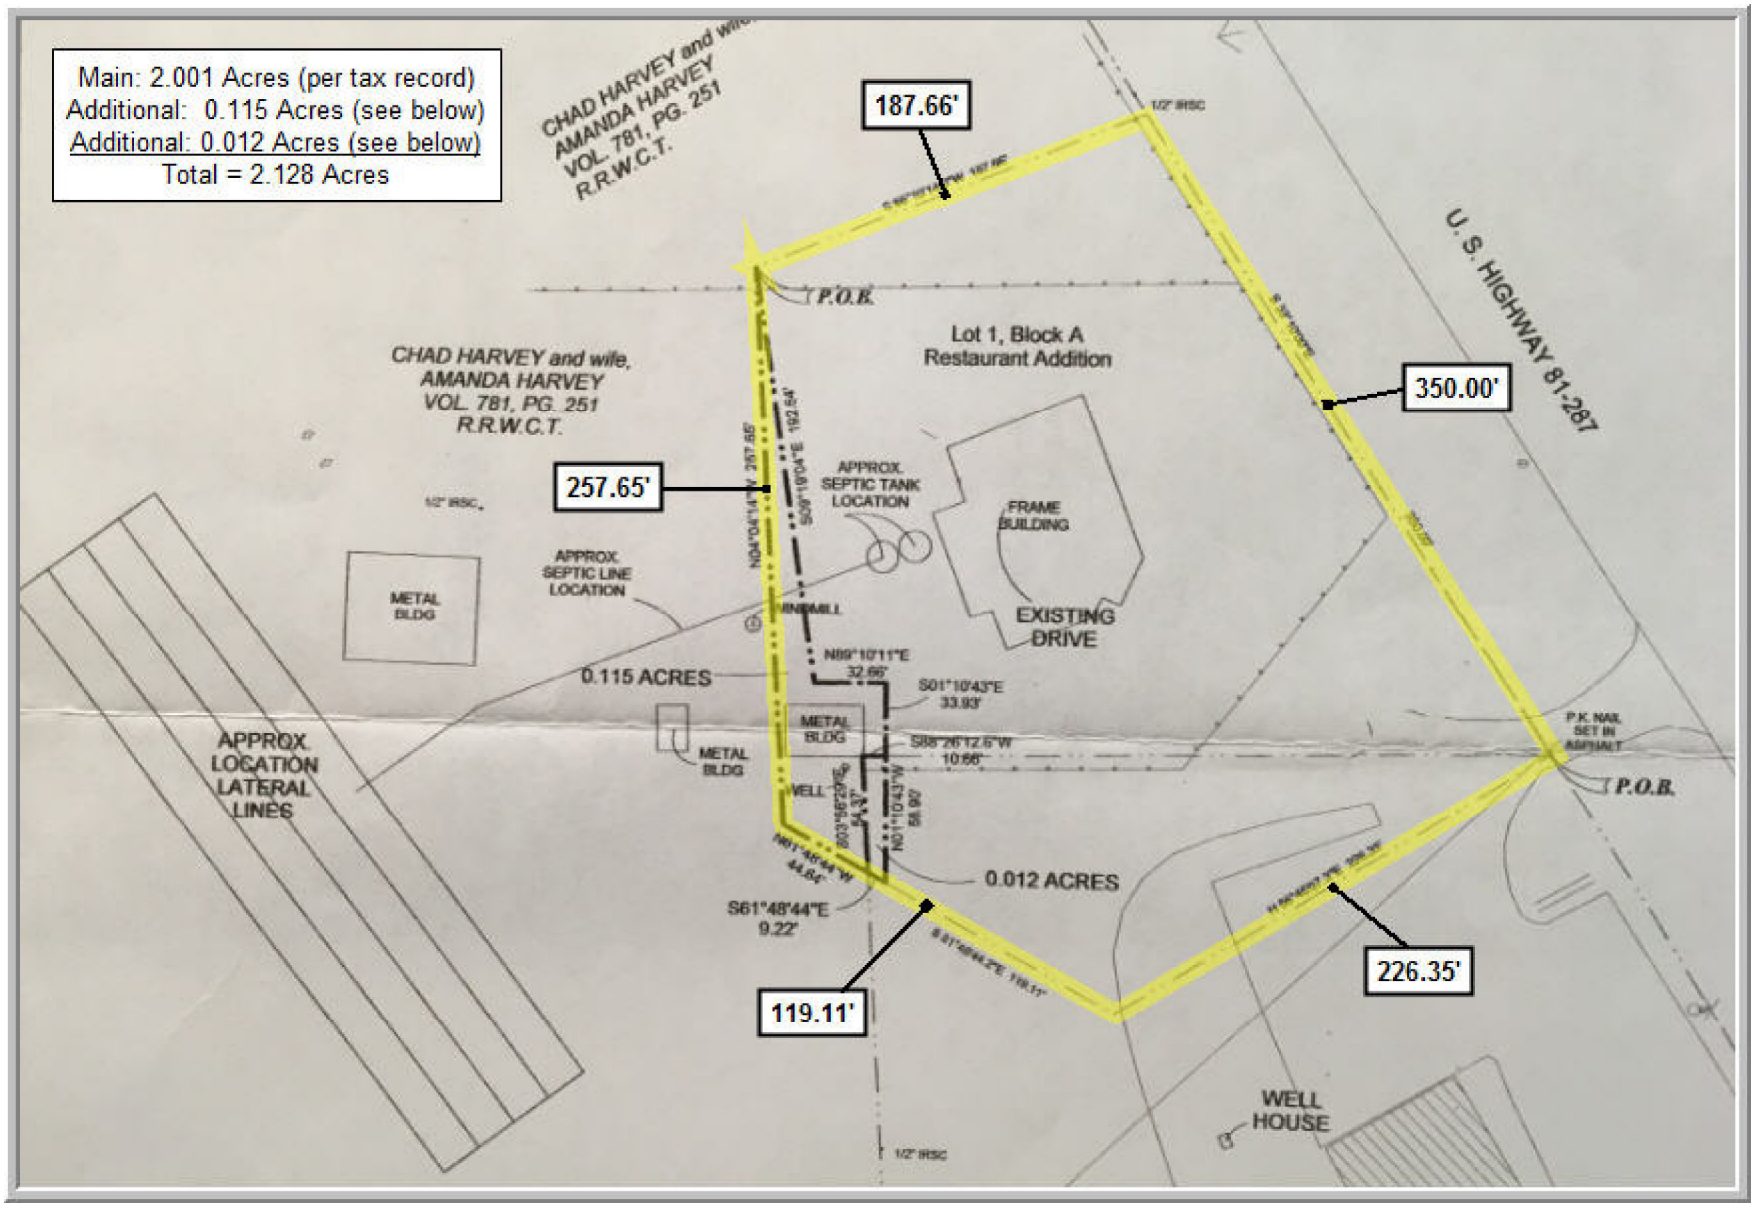
Main: 2.001 Acres (per tax record)
Additional: 0.115 Acres (see below)
Additional: 0.012 Acres (see below)
Total = 2.128 Acres
CHAD HARVEY and wife,
AMANDA HARVEY
VOL. 781, PG. 251
R.R.W.C.T.
187.66'
P.O.B.
Lot 1, Block A
Restaurant Addition
U. S. HIGHWAY 81-287
350.00'
CHAD HARVEY and wife,
AMANDA HARVEY
VOL. 781, PG. 251
R.R.W.C.T.
257.65'
APPROX. SEPTIC TANK LOCATION
FRAME BUILDING
APPROX. SEPTIC LINE LOCATION
METAL BLDG
EXISTING DRIVE
0.115 ACRES
N89°10'11"E 32.66'
S01°10'43"E 33.93'
METAL BLDG
S88°26'12.6"W 10.66'
P.K. NAIL SET IN ASPHALT
P.O.B.
APPROX. LOCATION LATERAL LINES
METAL BLDG
WELL
0.012 ACRES
S61°48'44"E 9.22'
119.11'
226.35'
WELL HOUSE