THIS MAP WAS PREPARED FOR ASSESSMENT PURPOSES ONLY. NO LIABILITY IS ASSUMED FOR THE ACCURACY OF THE DATA SHOWN. ASSESSOR'S PARCELS MAY NOT COMPLY WITH LOCAL SUBDIVISION OR BUILDING ORDINANCES.

POR. SAUSALITO RANCHO

Tax Rate Area
9-000

65-07

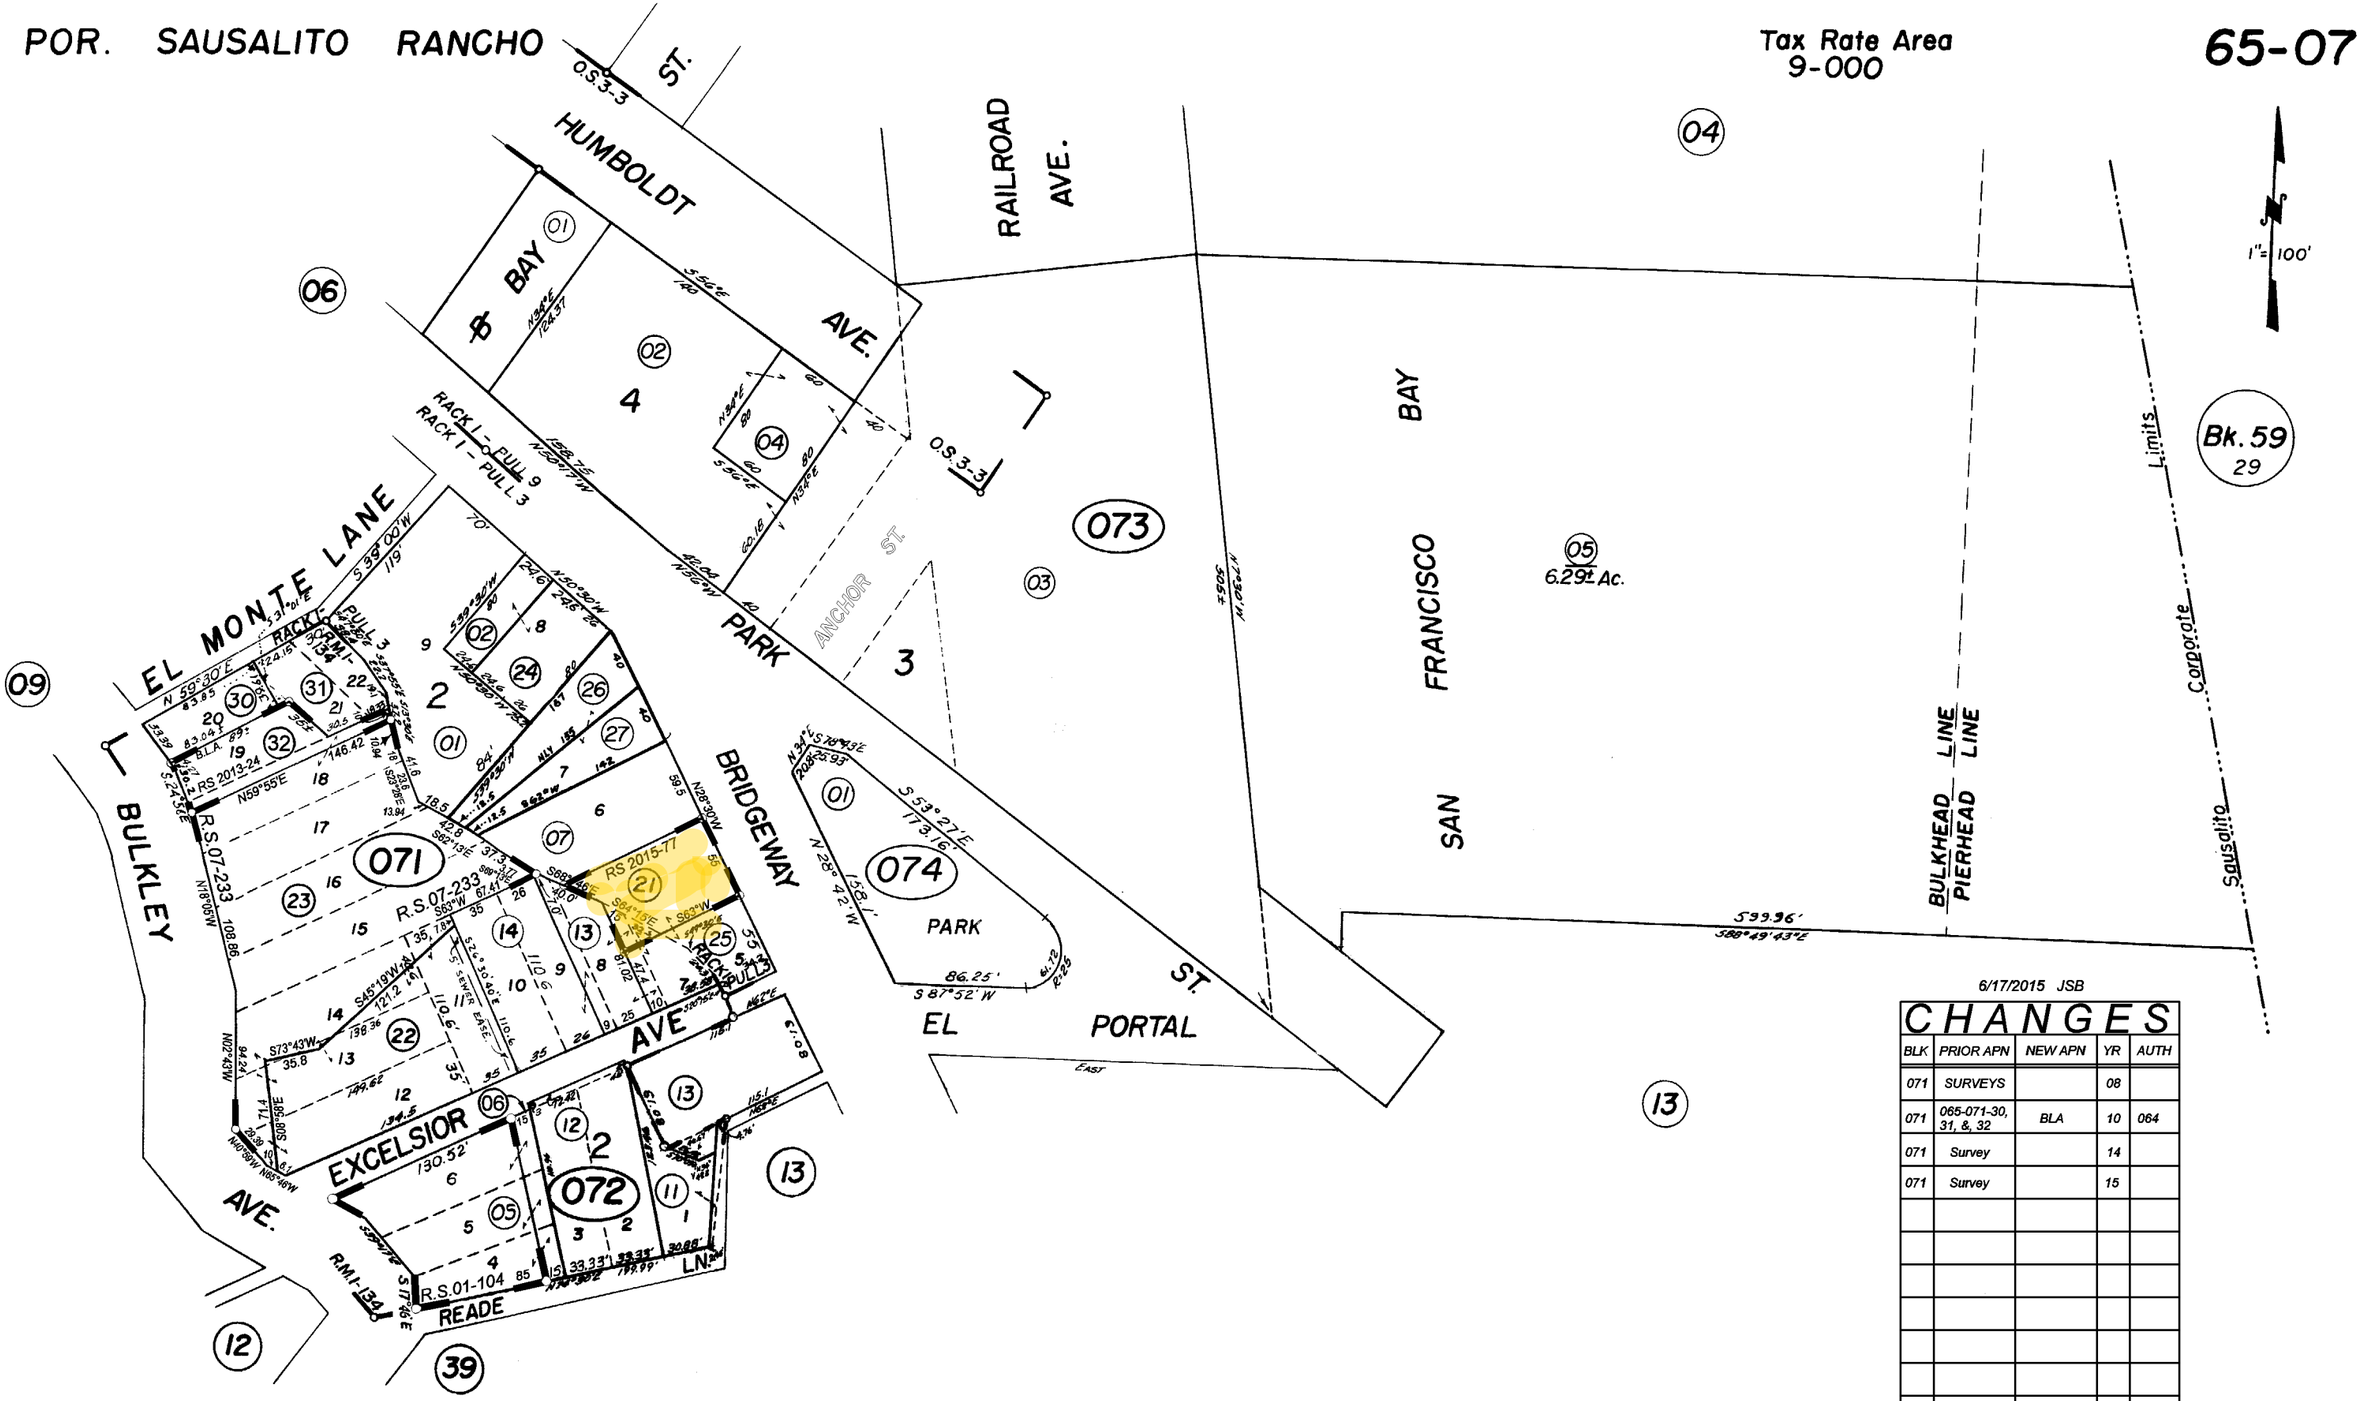

6/17/2015 JSB

CHANGES

BLK	PRIOR APN	NEW APN	YR	AUTH
071	SURVEYS		08	
071	065-071-30, 31, &, 32	BLA	10	064
071	Survey		14	
071	Survey		15	

Survey

Map of Streets, R.M. Bk. 1- Pg. 90
Excelsior Tract, R.M. Bk. 1-Pg. 134
Sausalito Land & Ferry Co. Sec. Map C (Sub. of Blks. 1, 2, A & B) Rack 1-Pull 3
Sausalito Land & Ferry Co., Official Map Rack 1-Pull 3

NOTE—Assessor's Block Numbers Shown in Ellipses.
Assessor's Parcel Numbers Shown in Circles

CITY OF SAUSALITO
Assessor's Map Bk.65 -Pg.07
County of Marin, Calif.