BOOK 761 PAGE 38
OFFICIAL RECORDS OF
MARICOPA COUNTY RECORDER
HELEN PURCELL
2005-0973786
07/14/2005 02:06 PM

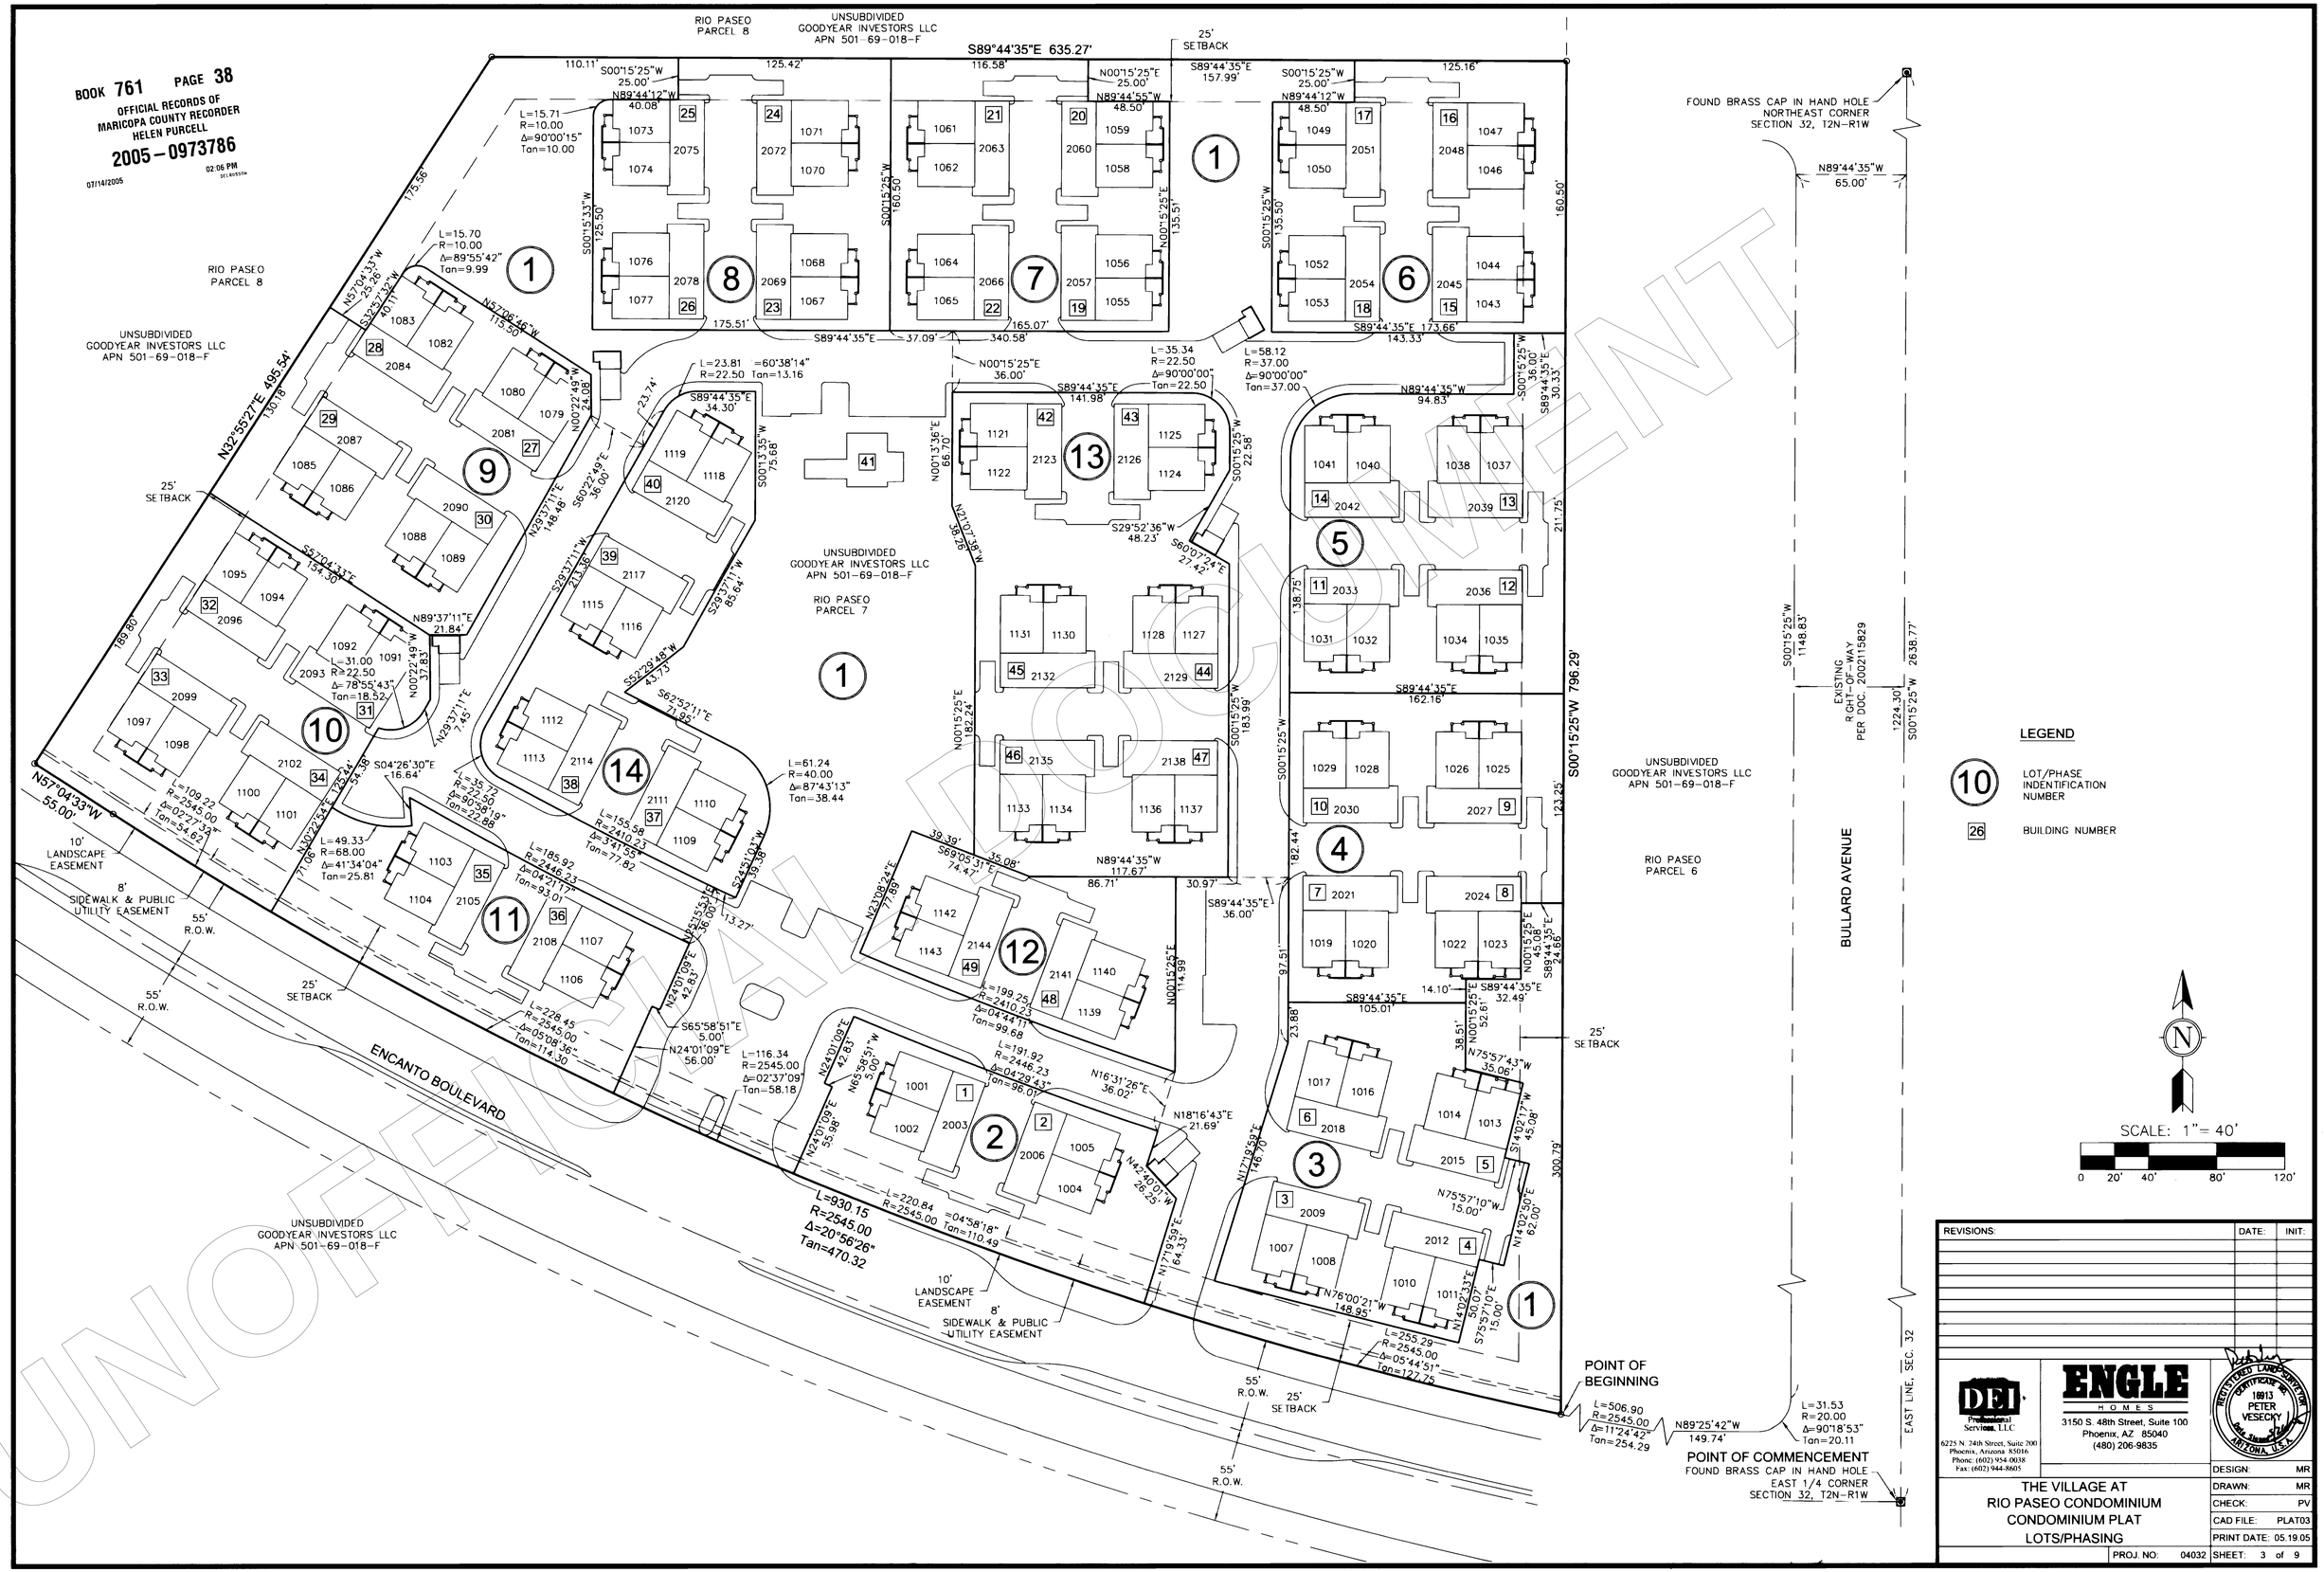

REVISIONS:	DATE:	INIT:

DEI Professional Services, LLC
6225 N. 24th Street, Suite 200
Phoenix, Arizona 85016
Phone: (602) 954-0038
Fax: (602) 944-8605

ENGLE HOMES
3150 S. 48th Street, Suite 100
Phoenix, AZ 85040
(480) 206-9835

REGISTERED LAND SURVEYOR CERTIFICATE NO. 16913 PETER VESECKY ARIZONA, U.S.A.

THE VILLAGE AT
RIO PASEO CONDOMINIUM
CONDOMINIUM PLAT
LOTS/PHASING

DESIGN:	MR
DRAWN:	MR
CHECK:	PV
CAD FILE:	PLAT03
PRINT DATE:	05.19.05
PROJ. NO: 04032	SHEET: 3 of 9

UNOFFICIAL DOCUMENT