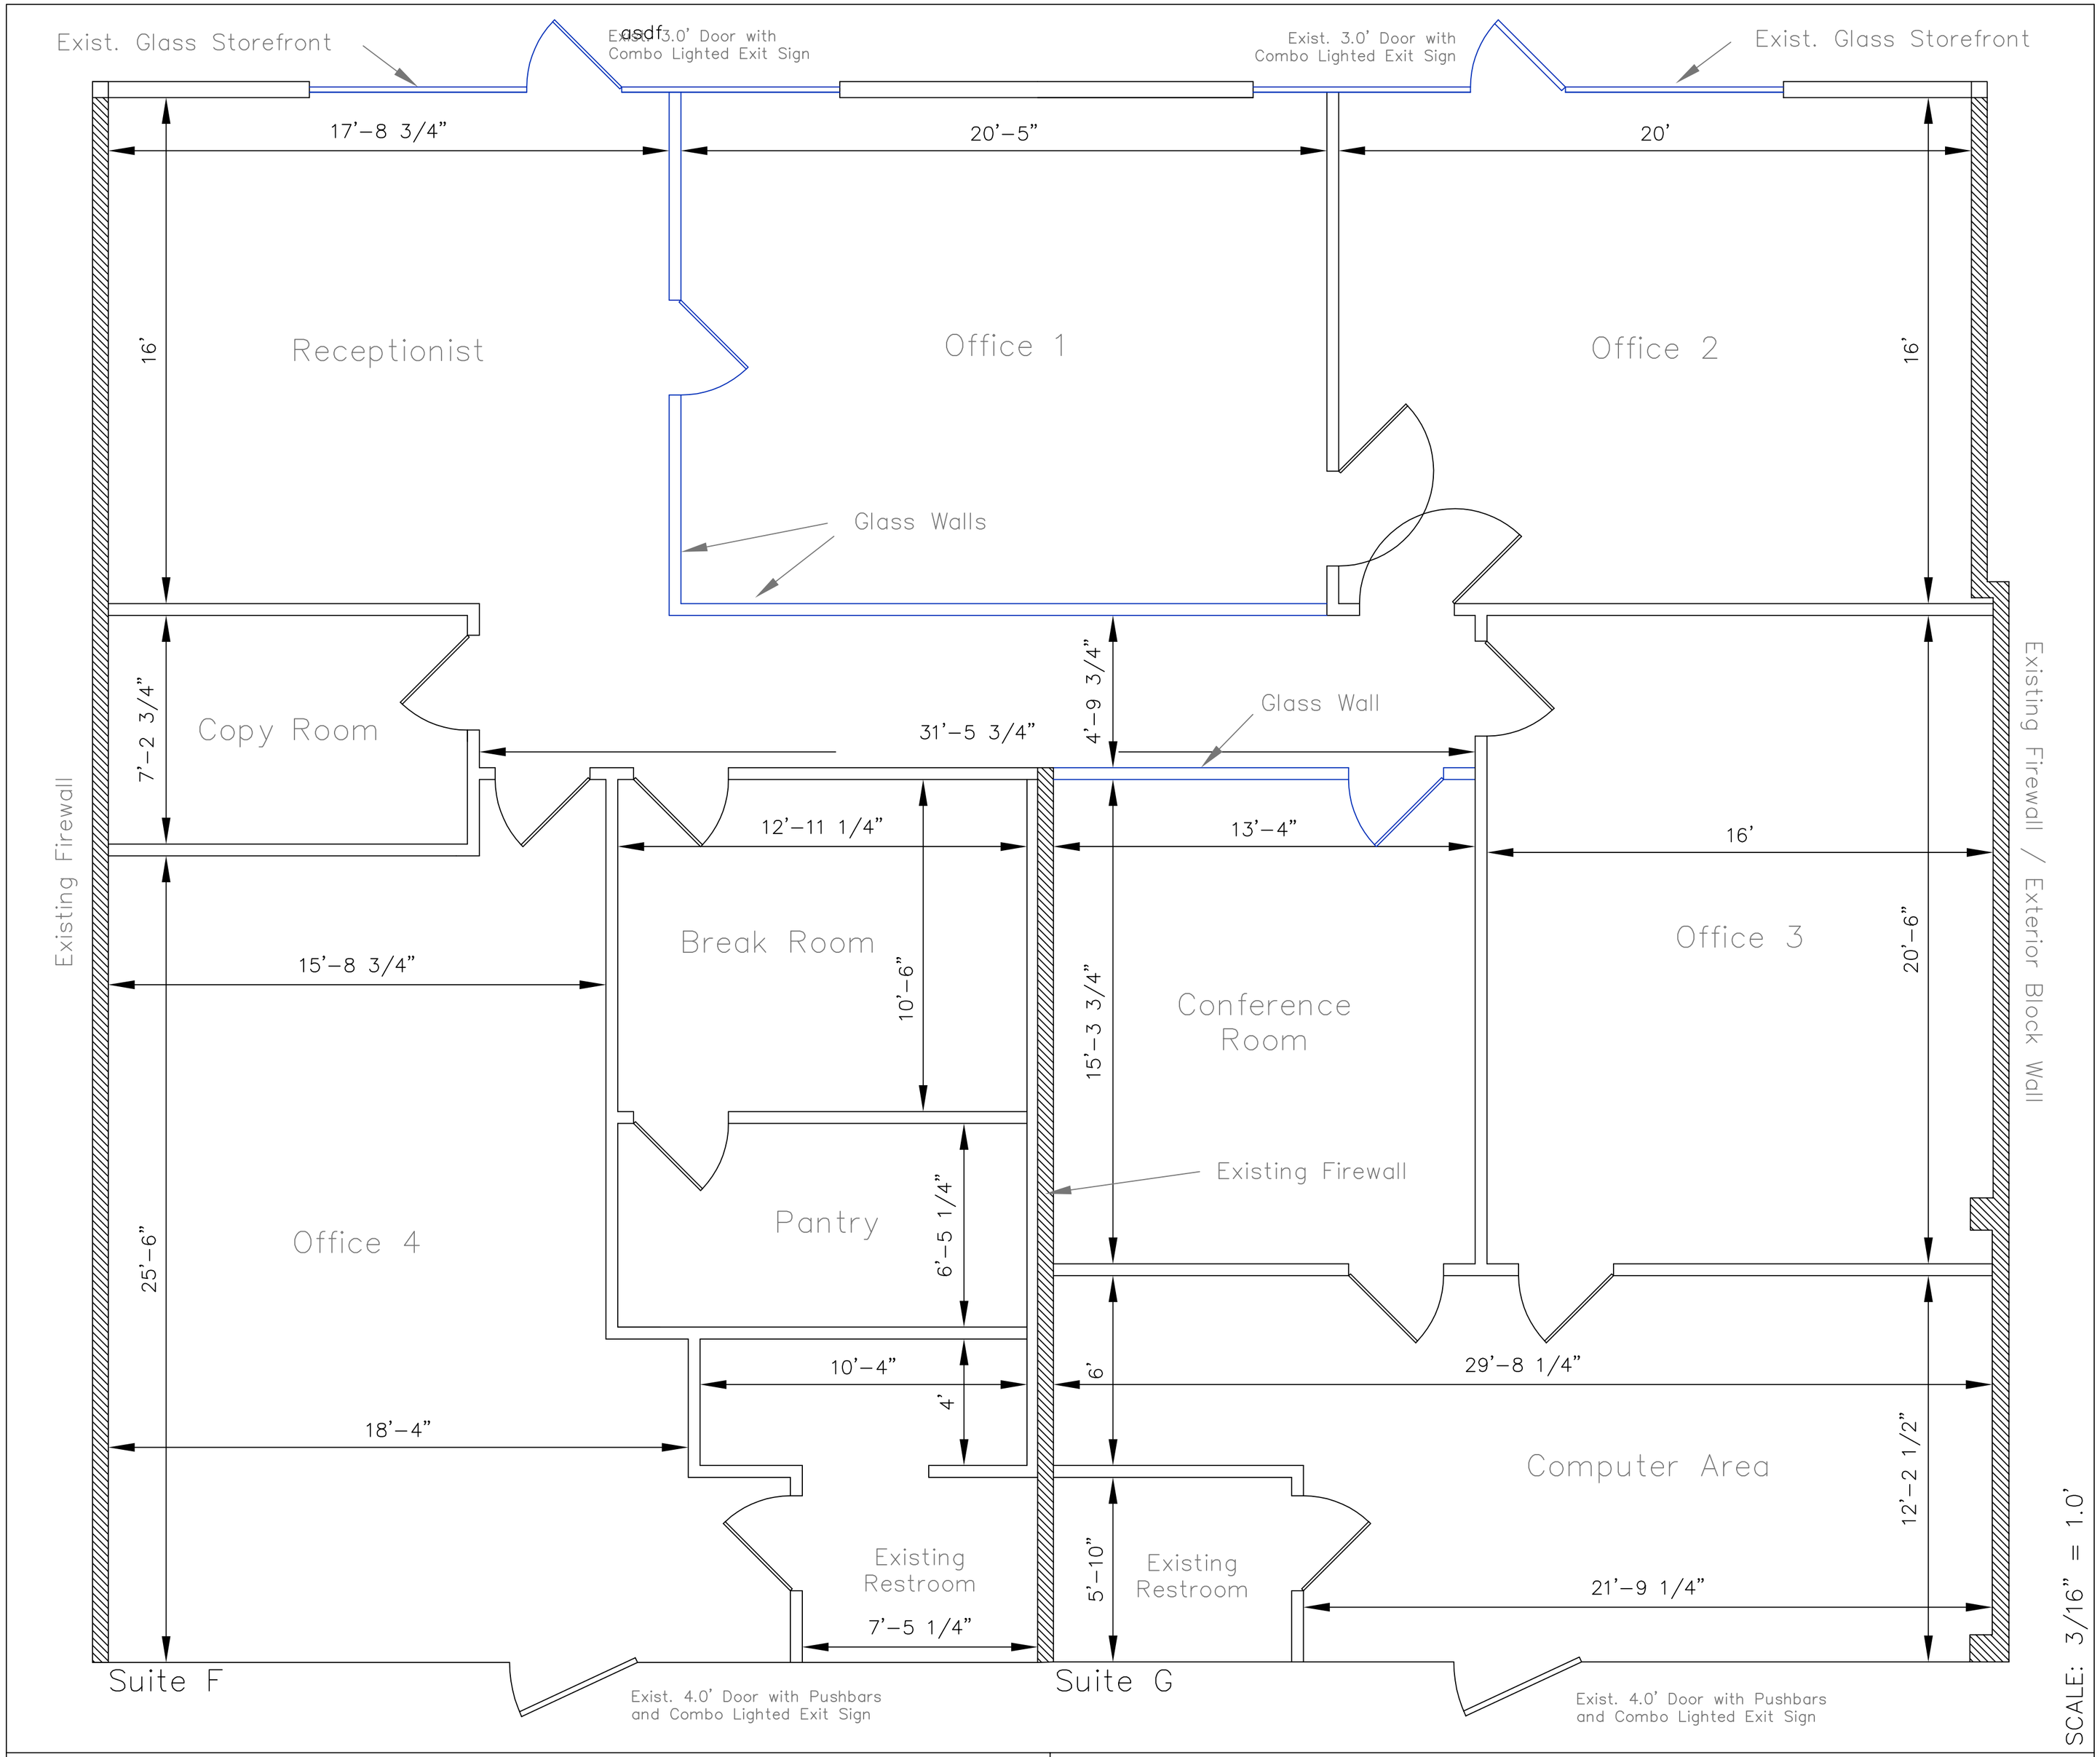

629 SCENIC HIGHWAY, SUITES F & G – OFFICE LAYOUT | E-1 ELECTRICAL PLAN | REV 1.6 8/26/06