DISTRICT: RG-5
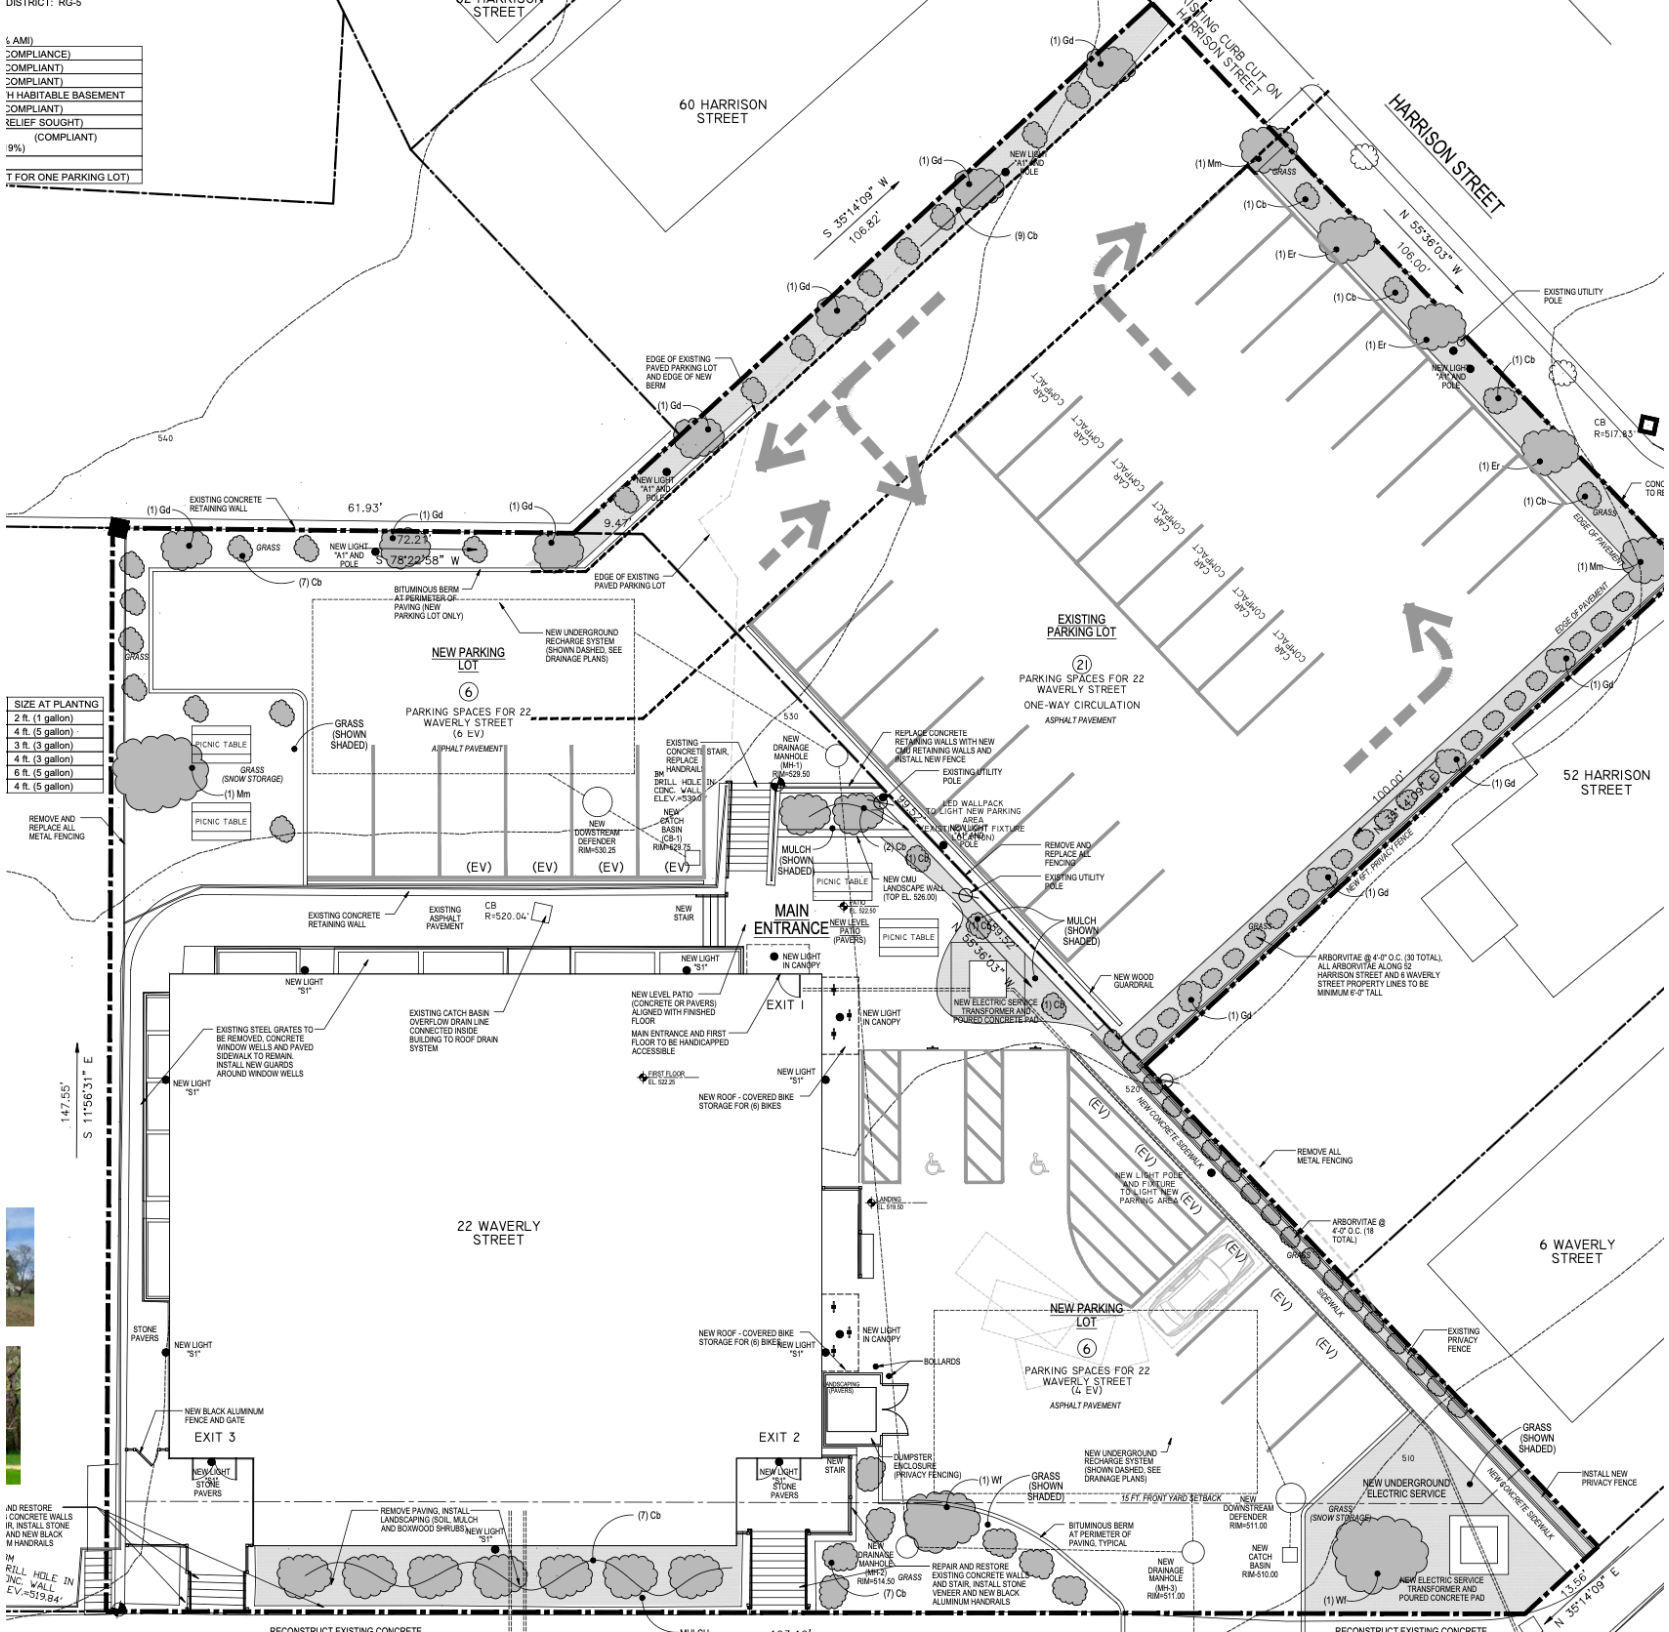
% AMI)
COMPLIANCE)
COMPLIANT)
COMPLIANT)
H HABITABLE BASEMENT
COMPLIANT)
RELIEF SOUGHT)
(COMPLIANT)
9%)
T FOR ONE PARKING LOT)