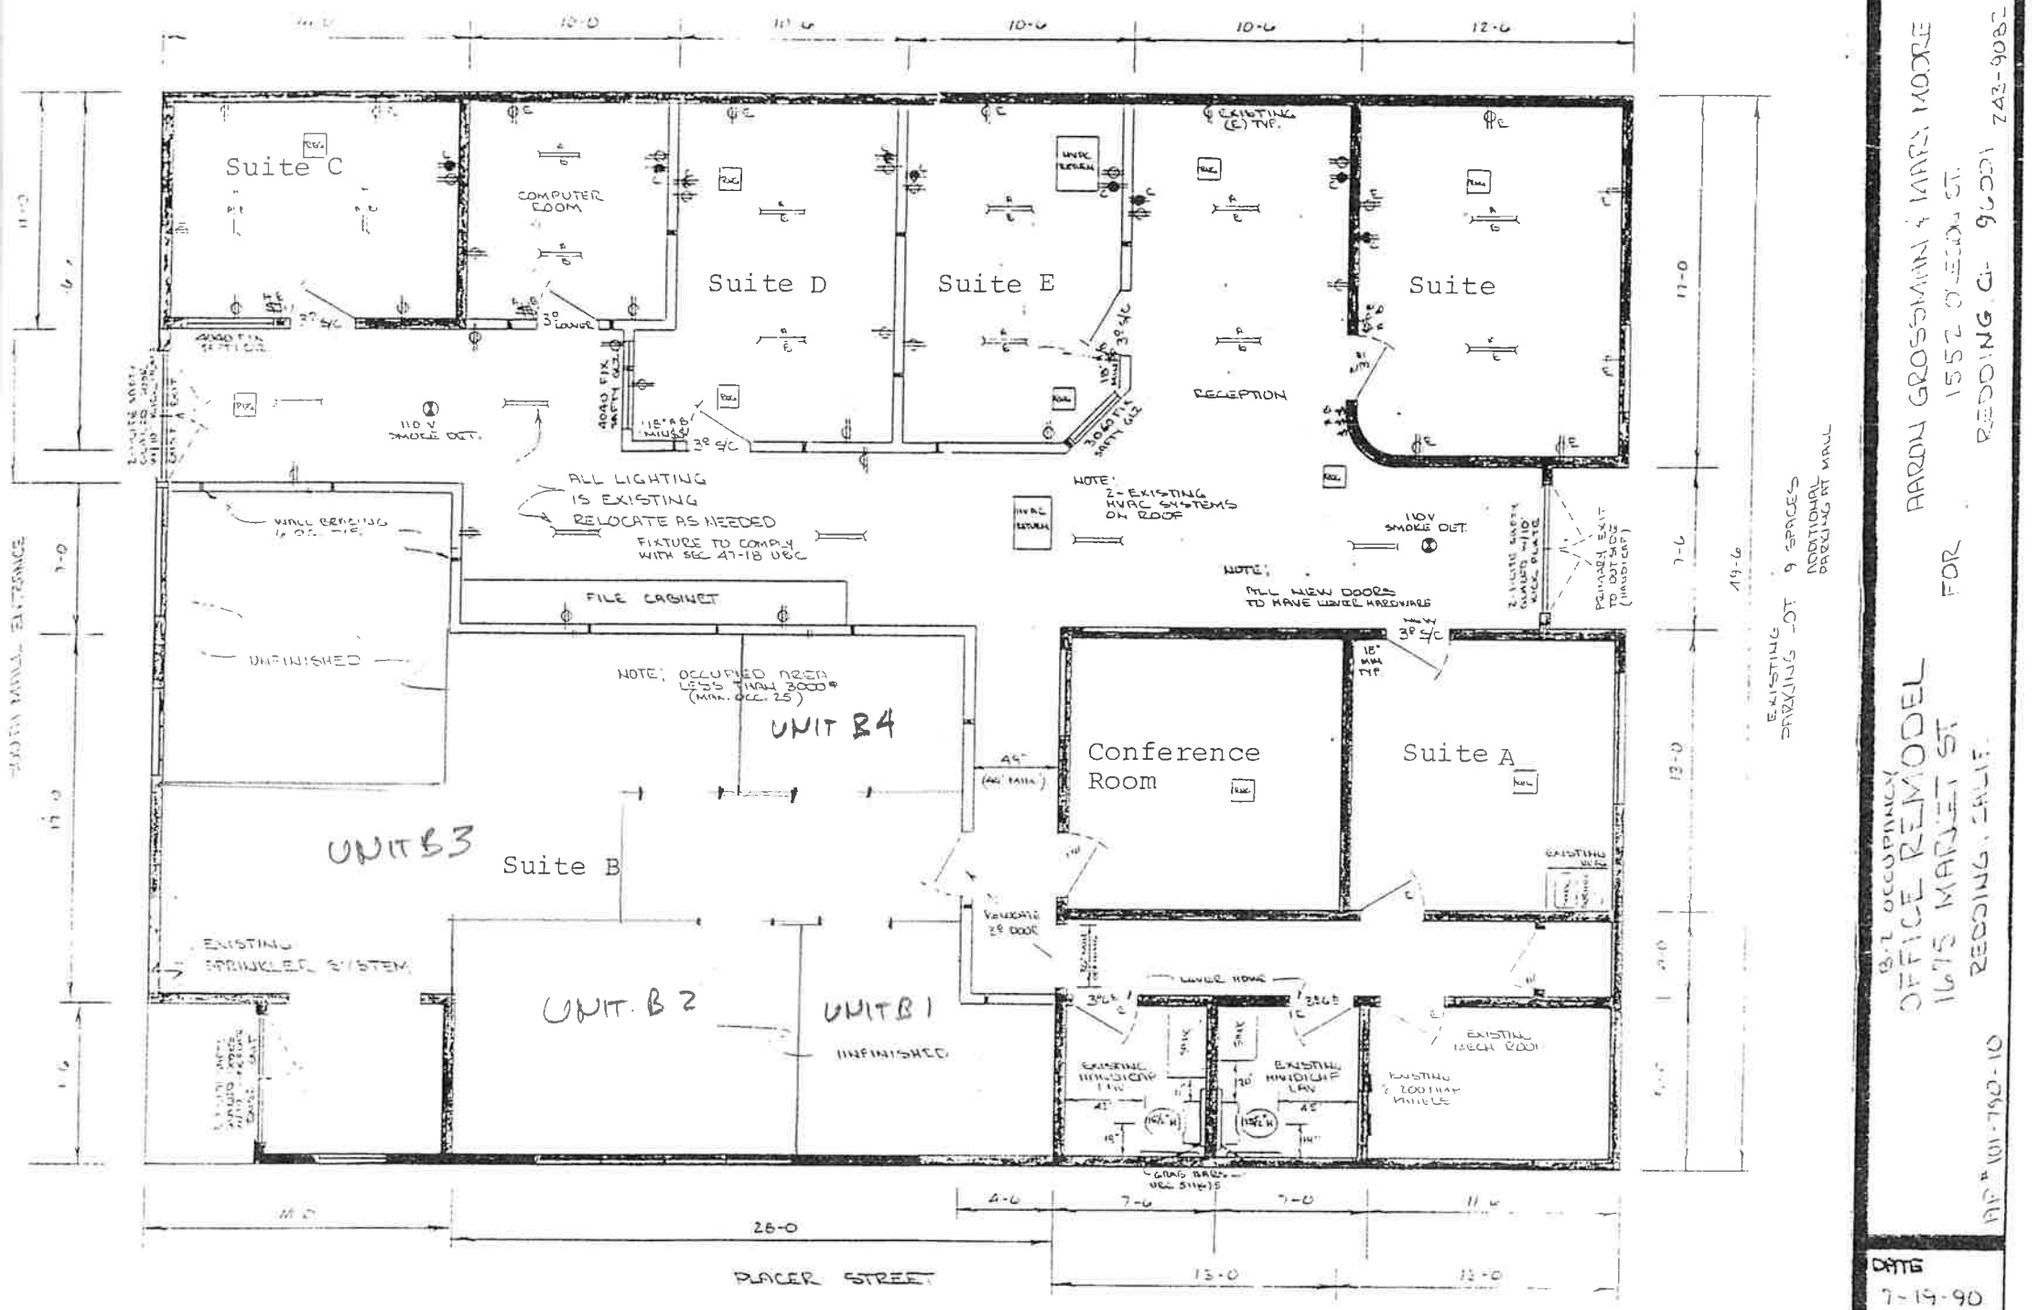

B-2 OCCUPANCY
OFFICE REMODEL
1675 MARKET ST.
REDDING, CALIF.

FOR AARON GROSSMANN & MARY MOORE
1552 CYPRESS ST.
REDDING CA 96001 243-9085

APN 101-790-10

DATE
7-19-90
REV 8-16-90

EXHIBIT "A"

(08/30/90)