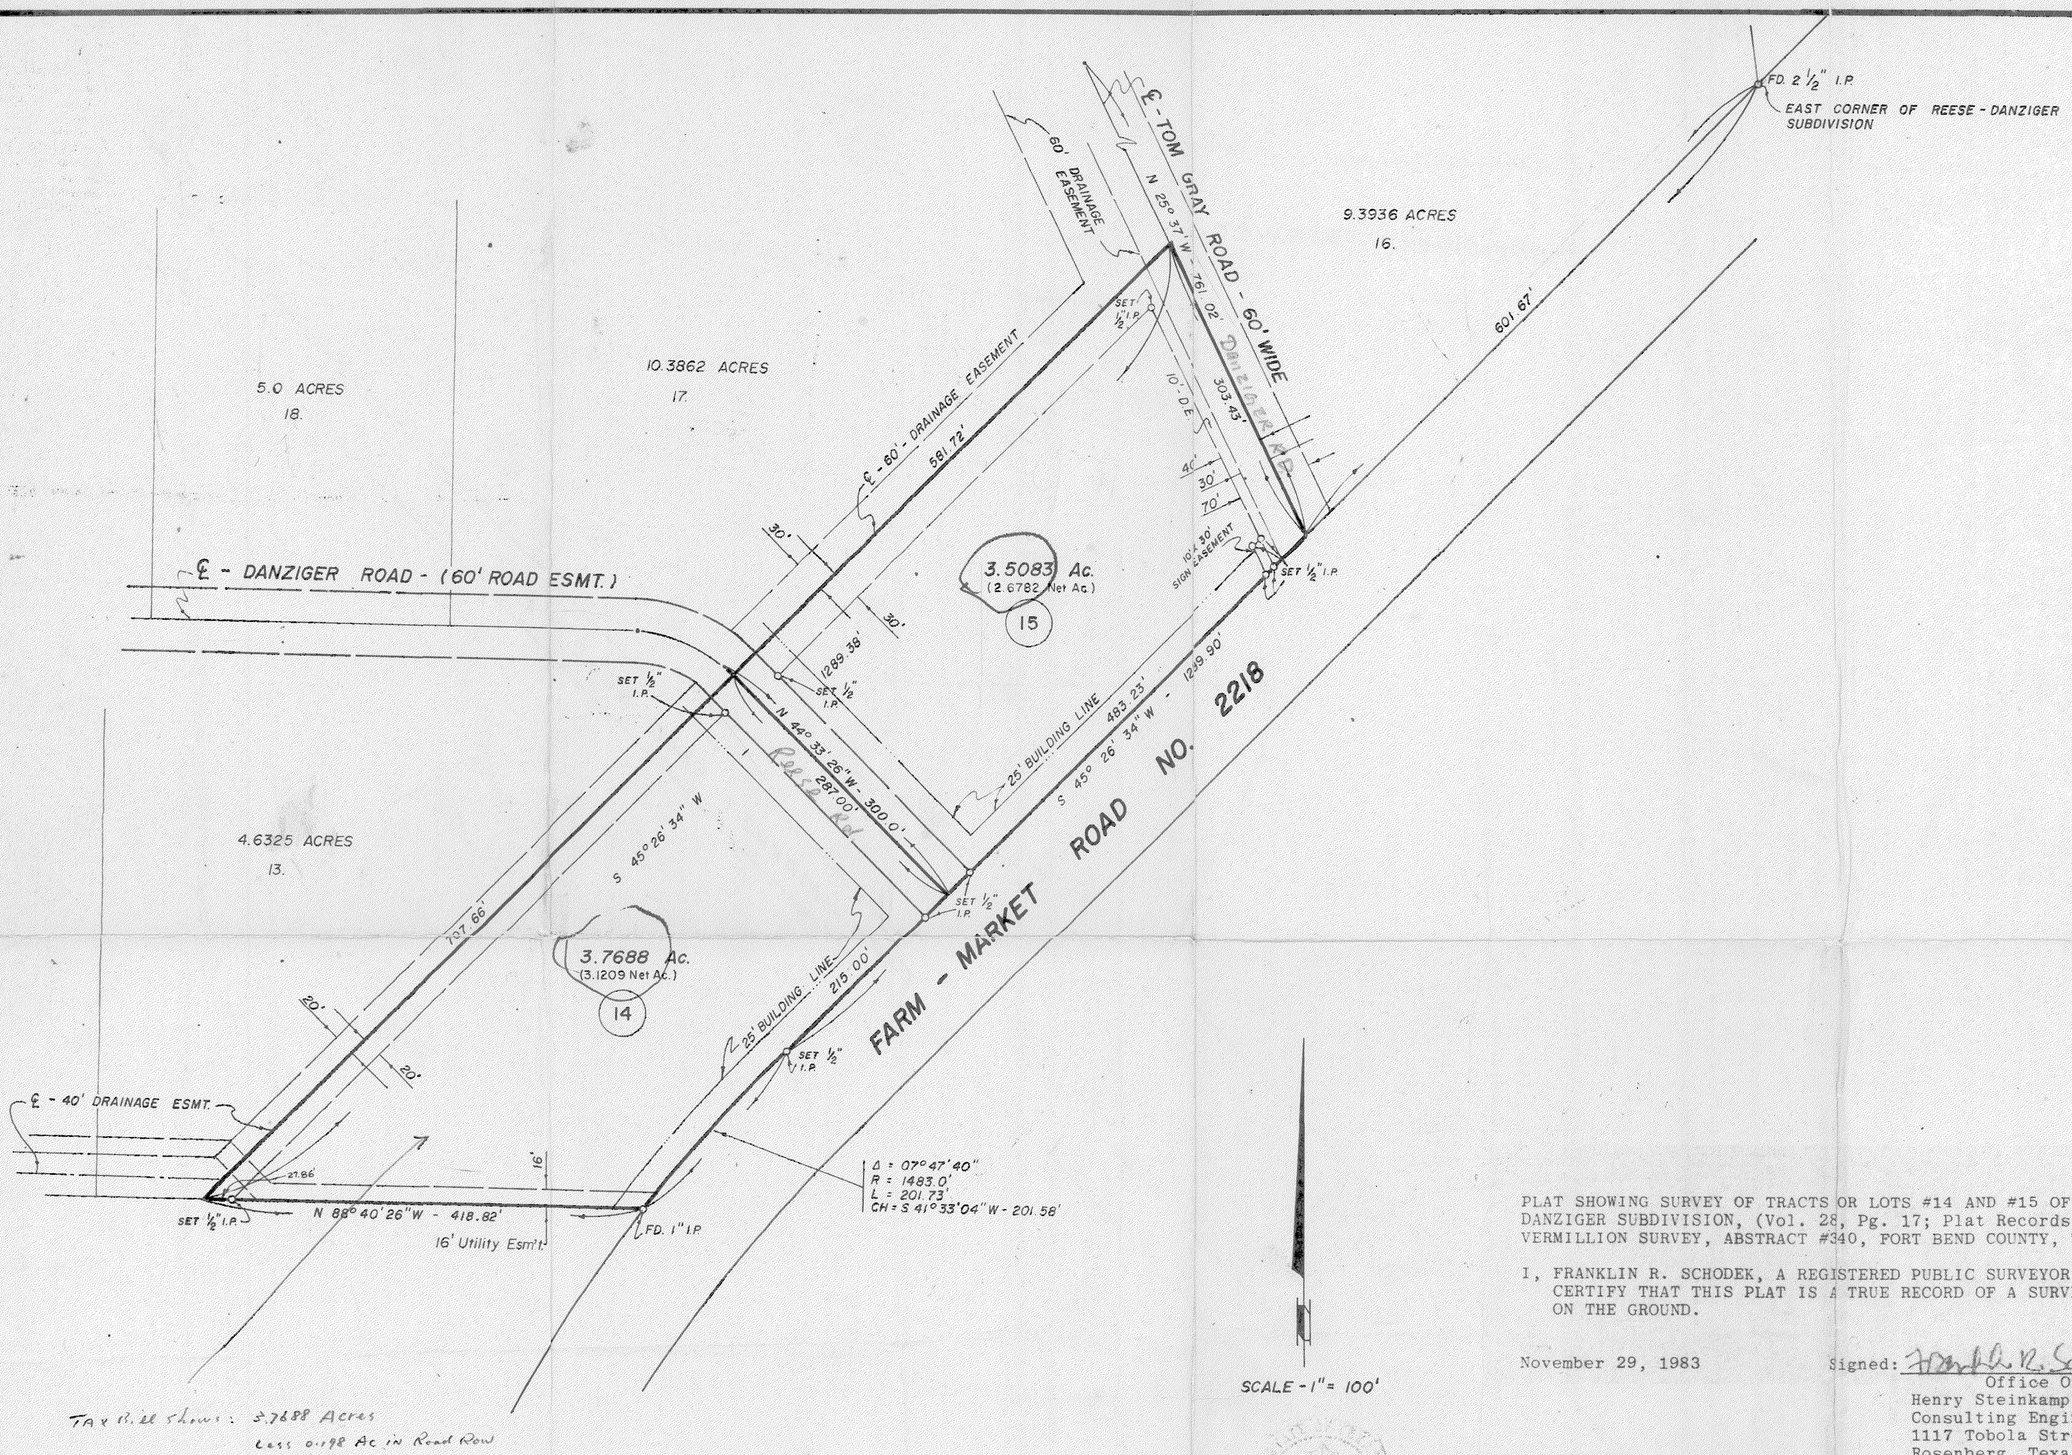

Tax Bill shows: 3.7688 Acres
Less 0.198 Ac in Road Row

SCALE - 1" = 100'

PLAT SHOWING SURVEY OF TRACTS OR LOTS #14 AND #15 OF THE REESE-DANZIGER SUBDIVISION, (Vol. 28, Pg. 17; Plat Records), J.D. VERMILLION SURVEY, ABSTRACT #340, FORT BEND COUNTY, TEXAS.

I, FRANKLIN R. SCHODEK, A REGISTERED PUBLIC SURVEYOR, DO HEREBY CERTIFY THAT THIS PLAT IS A TRUE RECORD OF A SURVEY, AS MADE ON THE GROUND.

November 29, 1983

Signed: Franklin R. Schodek

Office Of:
Henry Steinkamp, Jr., Inc.
Consulting Engineers
1117 Tobola Street
Rosenberg, Texas 77471

REGISTERED PROFESSIONAL ENGINEER
FRANKLIN R. SCHODEK
1535
STATE OF TEXAS

83-1227