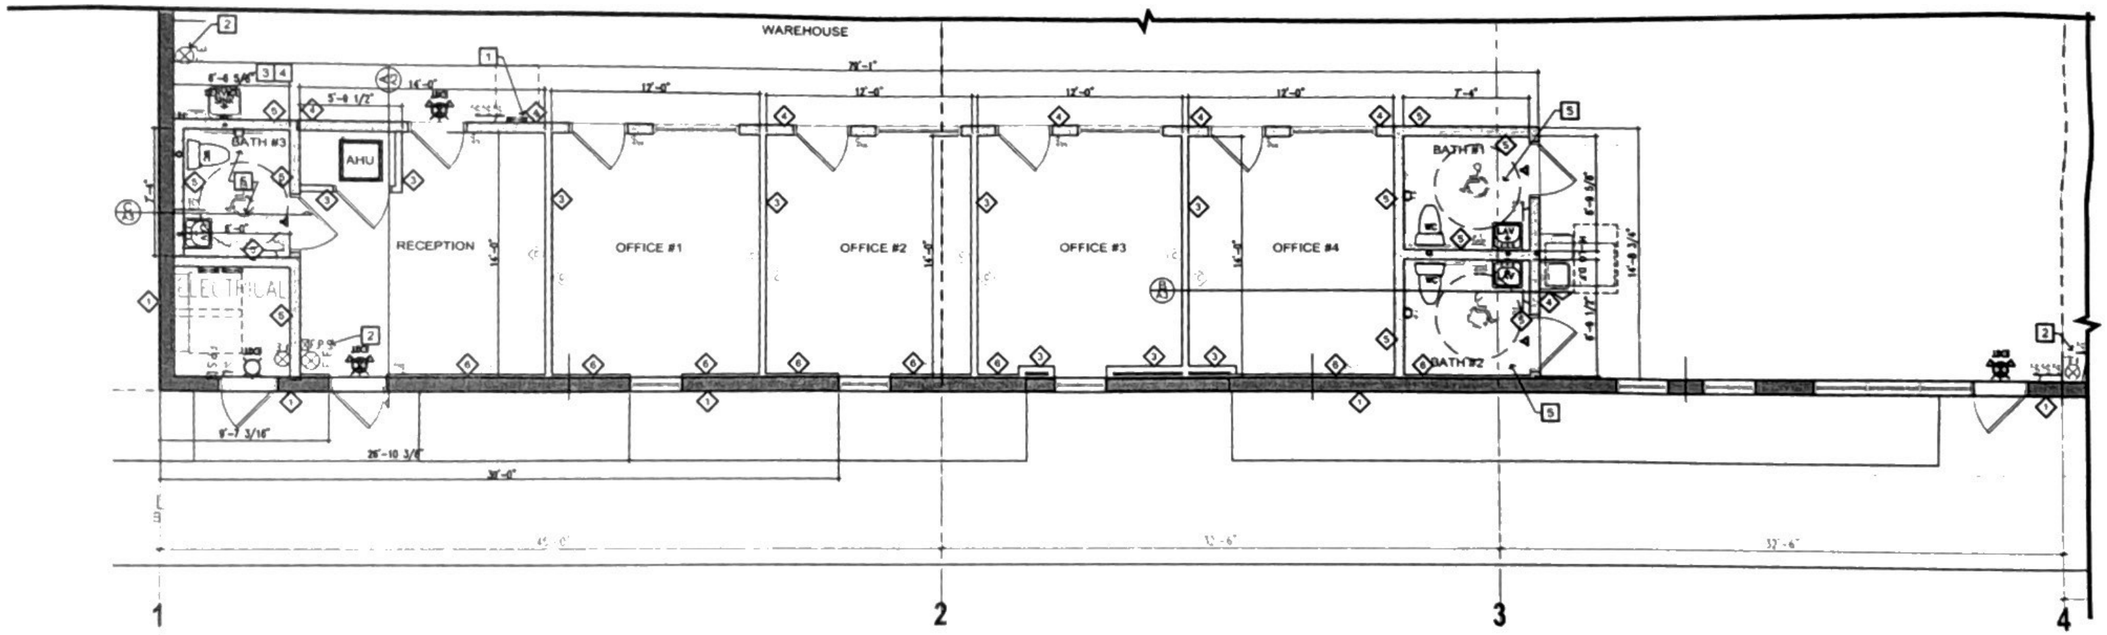

TENANT OFFICE AREA LAYOUT PLAN

SCALE 1/4"=1'-0"

AHERN & ASSOCIATES, ARCHITECTS, P.A.
2674 S.W. Willoughby Blvd.
Stuart, Florida 34994
(772) 220 - 8907 AR-12958

© 2021 JOHN M. AHERN, ARCHITECT

DO NOT SCALE DRAWINGS
FIELD VERIFY ALL DIMENSIONS

GENERAL NOTES: