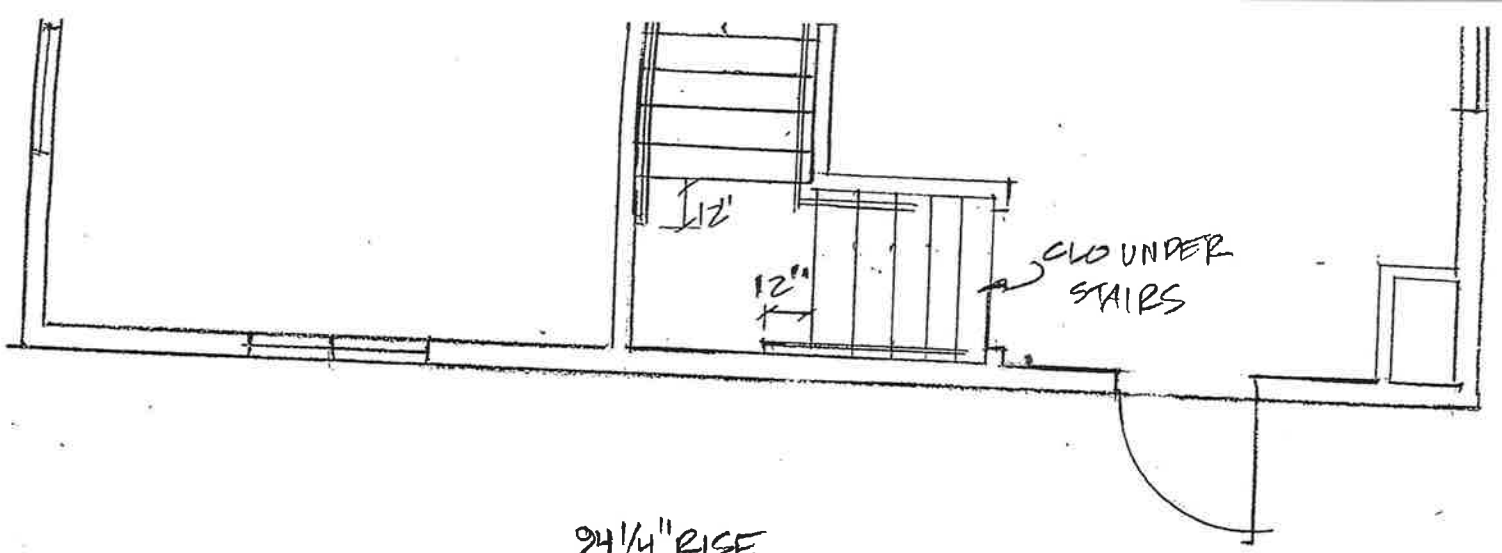

1.) USE GROUP "B"

2.) CONSTRUCTION CLASSIFICATION VB

3.) FIELD VERIFY ALL DIMENSI MATERIALS, AND UNFORSE CONDITIONS.

94 1/4" RISE
12 RISERS @ 7 7/8"
11 TREADS @ 9"

FIRST FLOOR

1/4" = 1'-0"

834 SF ÷ 100 SF/OCC. = 8.34 OCC.

1ST 8.34 OCC.
2ND + 4. OCC.
12.34 OCC TOTAL

REV. 5-15-12
PROPOSED BUSINESS US
FOR: OLYMPIC REALTY
NIANTIC LLC
32 W. MAIN ST
NIANTIC, CT
4-24-12
A1

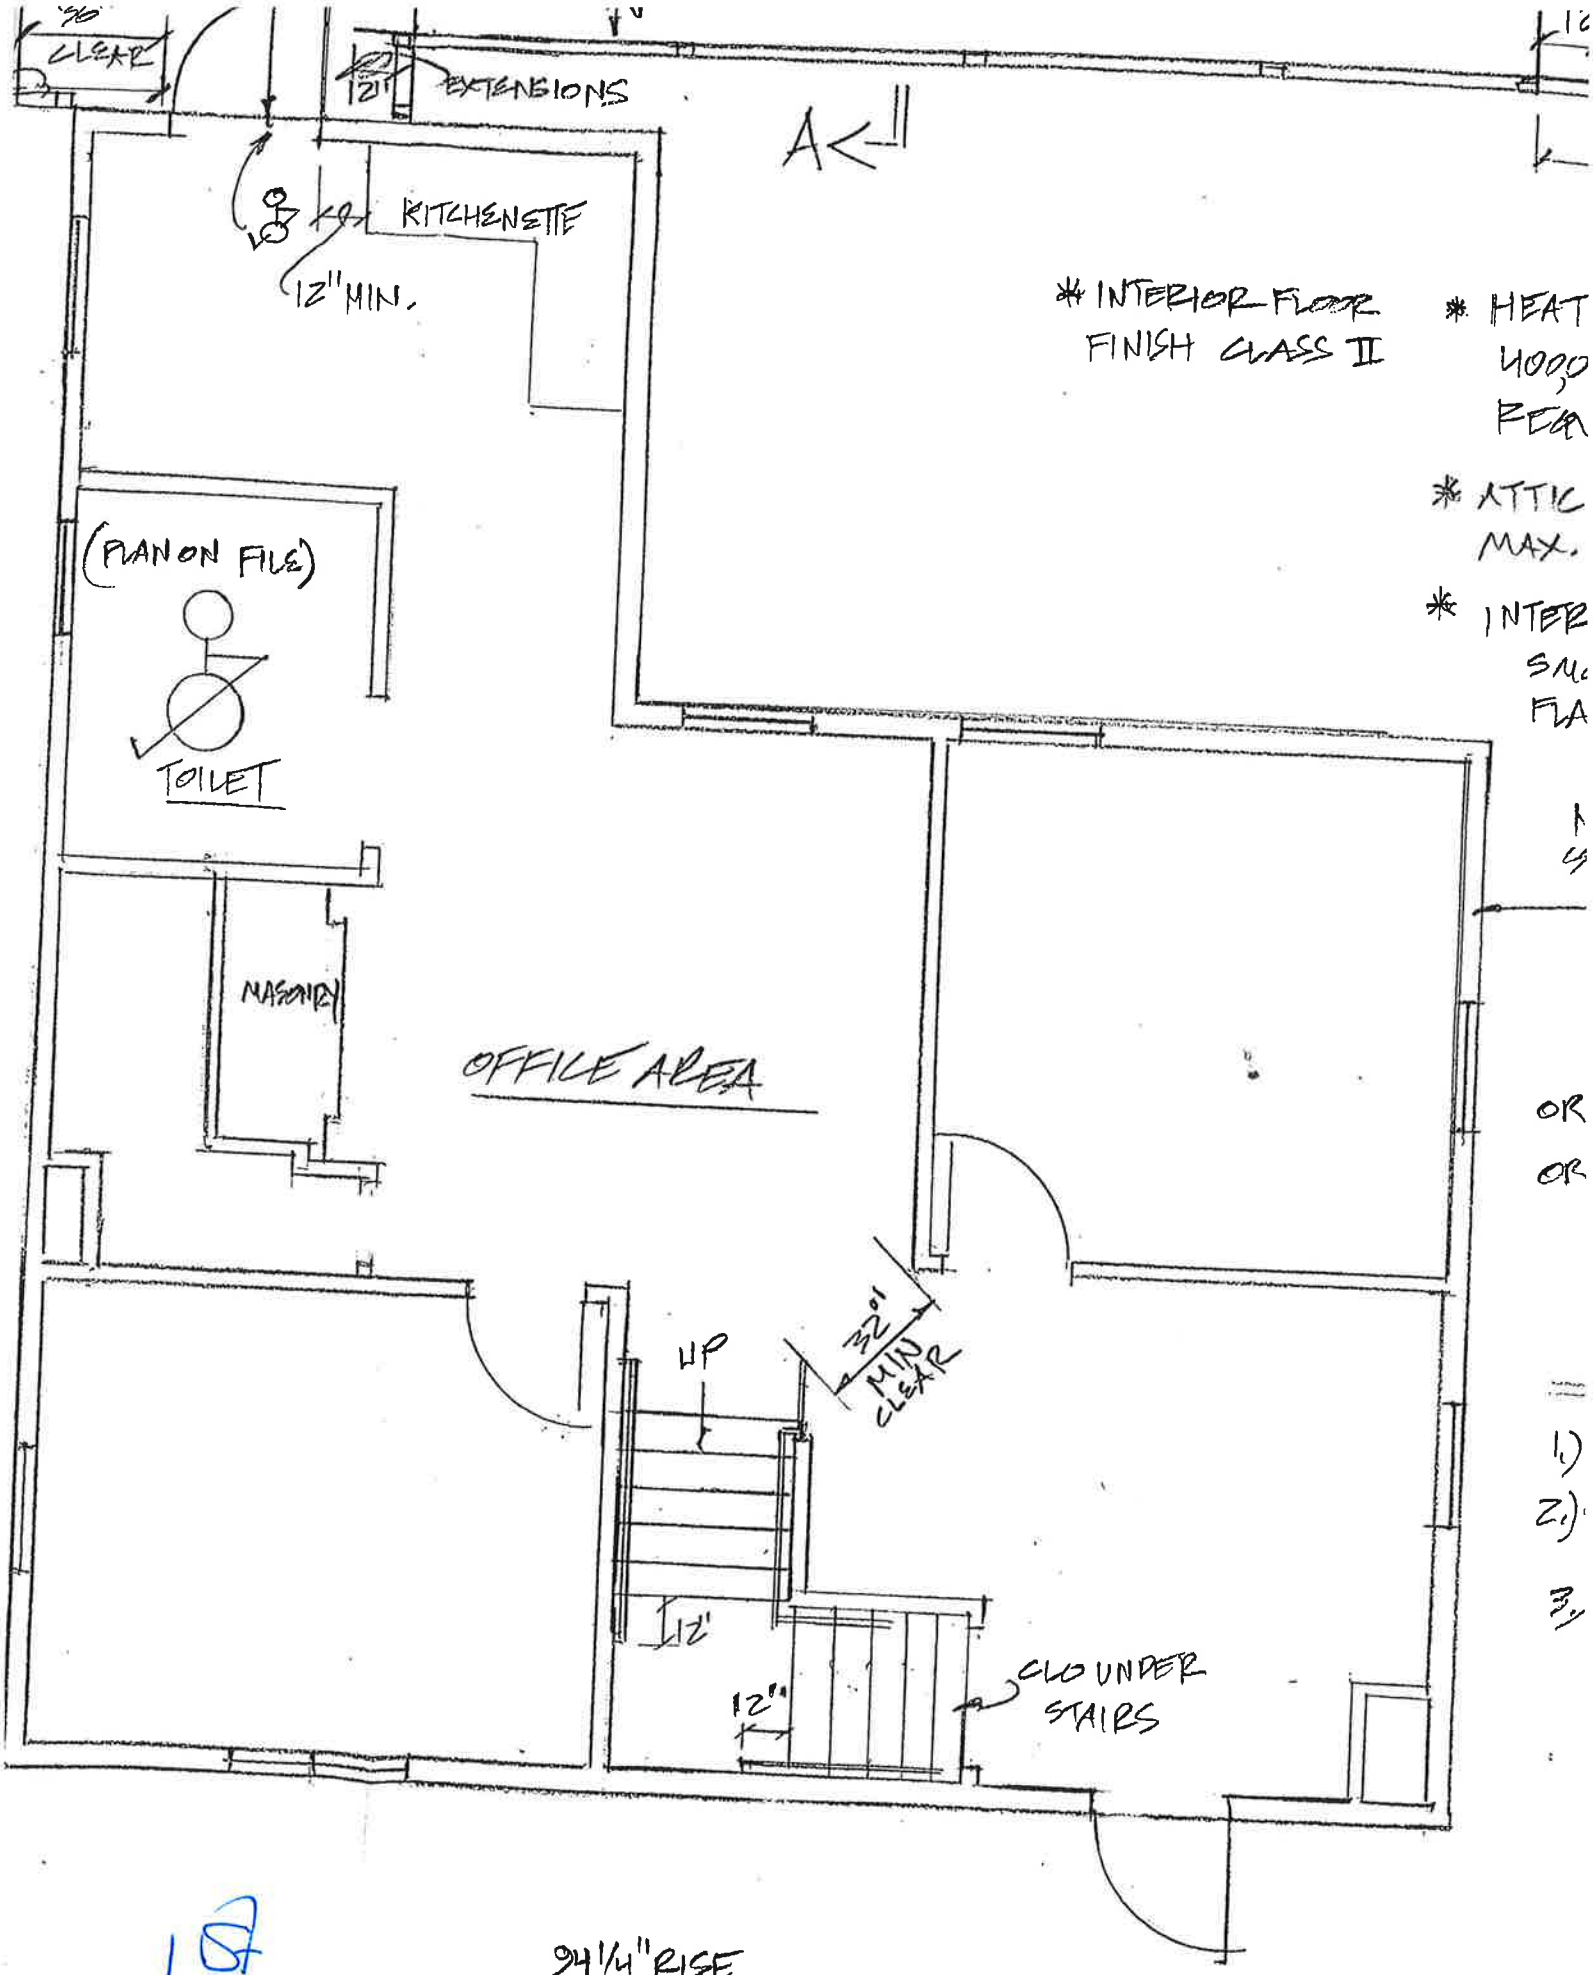

1st Floor

9 1/4" RISE
12 RISERS @ 7 7/8"
11 TREADS @ 9"

1ST 0.34 PK

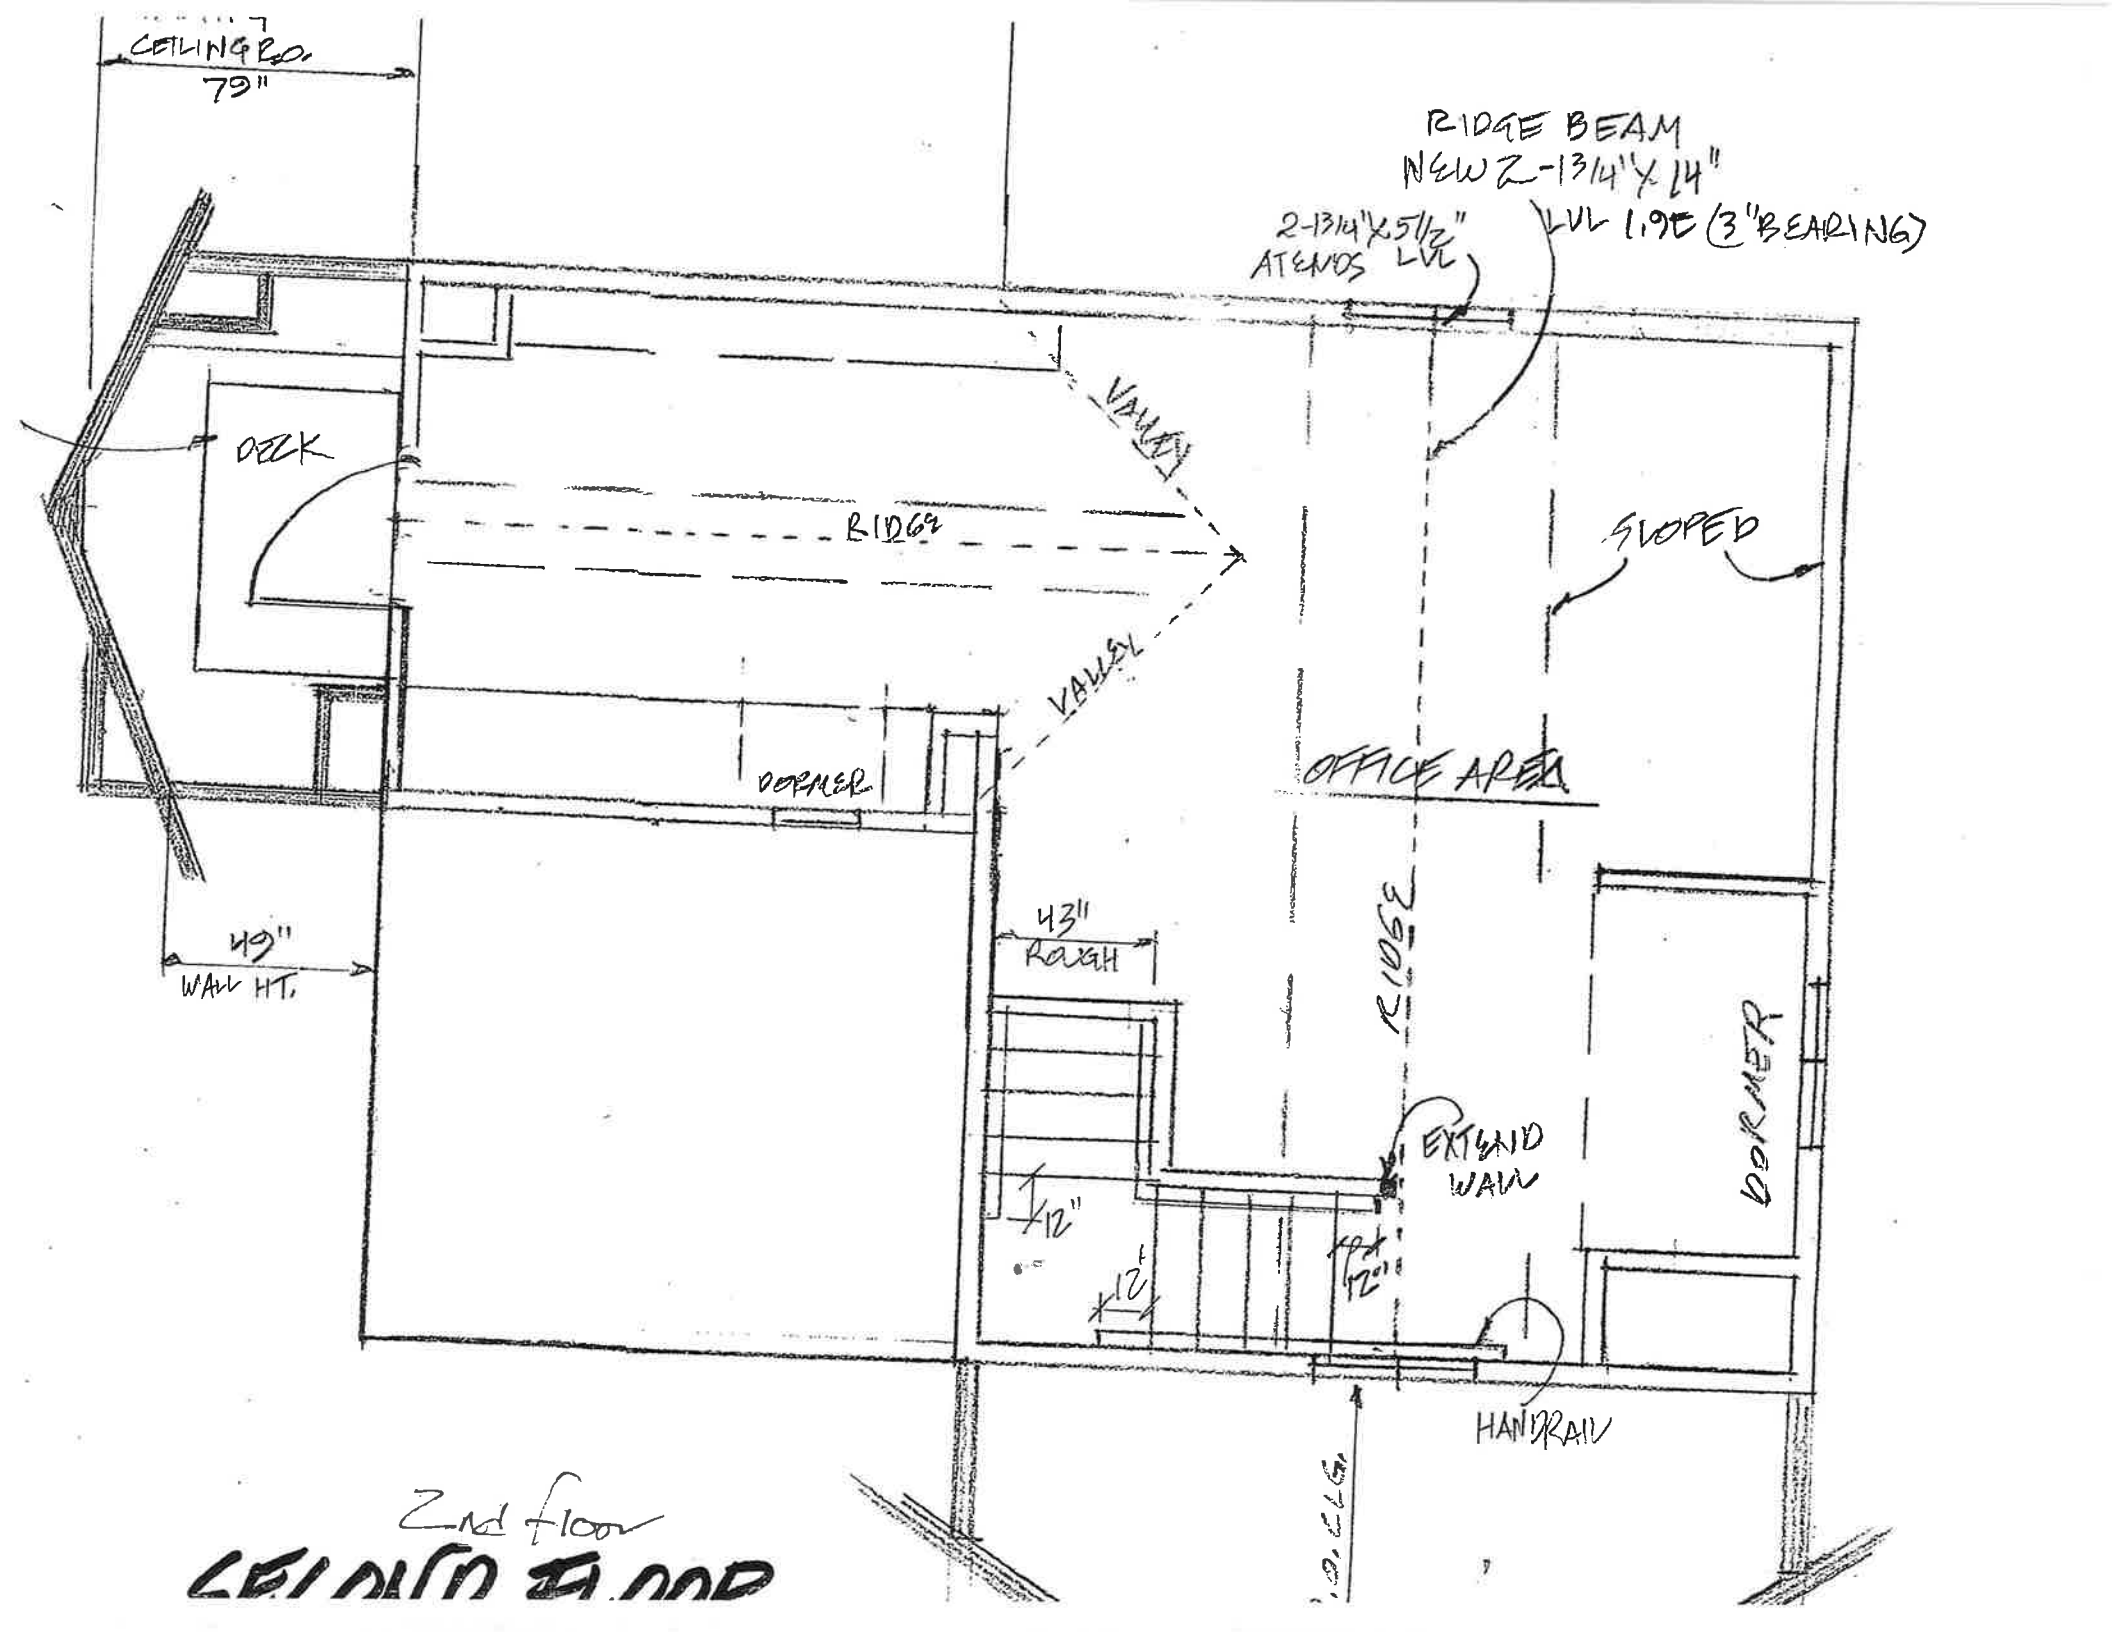
CEILING HT.
79"
RIDGE BEAM
NEW 2-13/4" X 14"
LVL 1.9E (3" BEARING)
2-13/4" X 5 1/2"
ATENDS LVL
DECK
VALLEY
RIDGE
SLOPED
VALLEY
DORMER
OFFICE AREA
49"
WALL HT.
43"
ROUGH
RIDGE
EXTEND
WALL
12"
12"
12"
DORMER
HANDRAIL
2nd floor