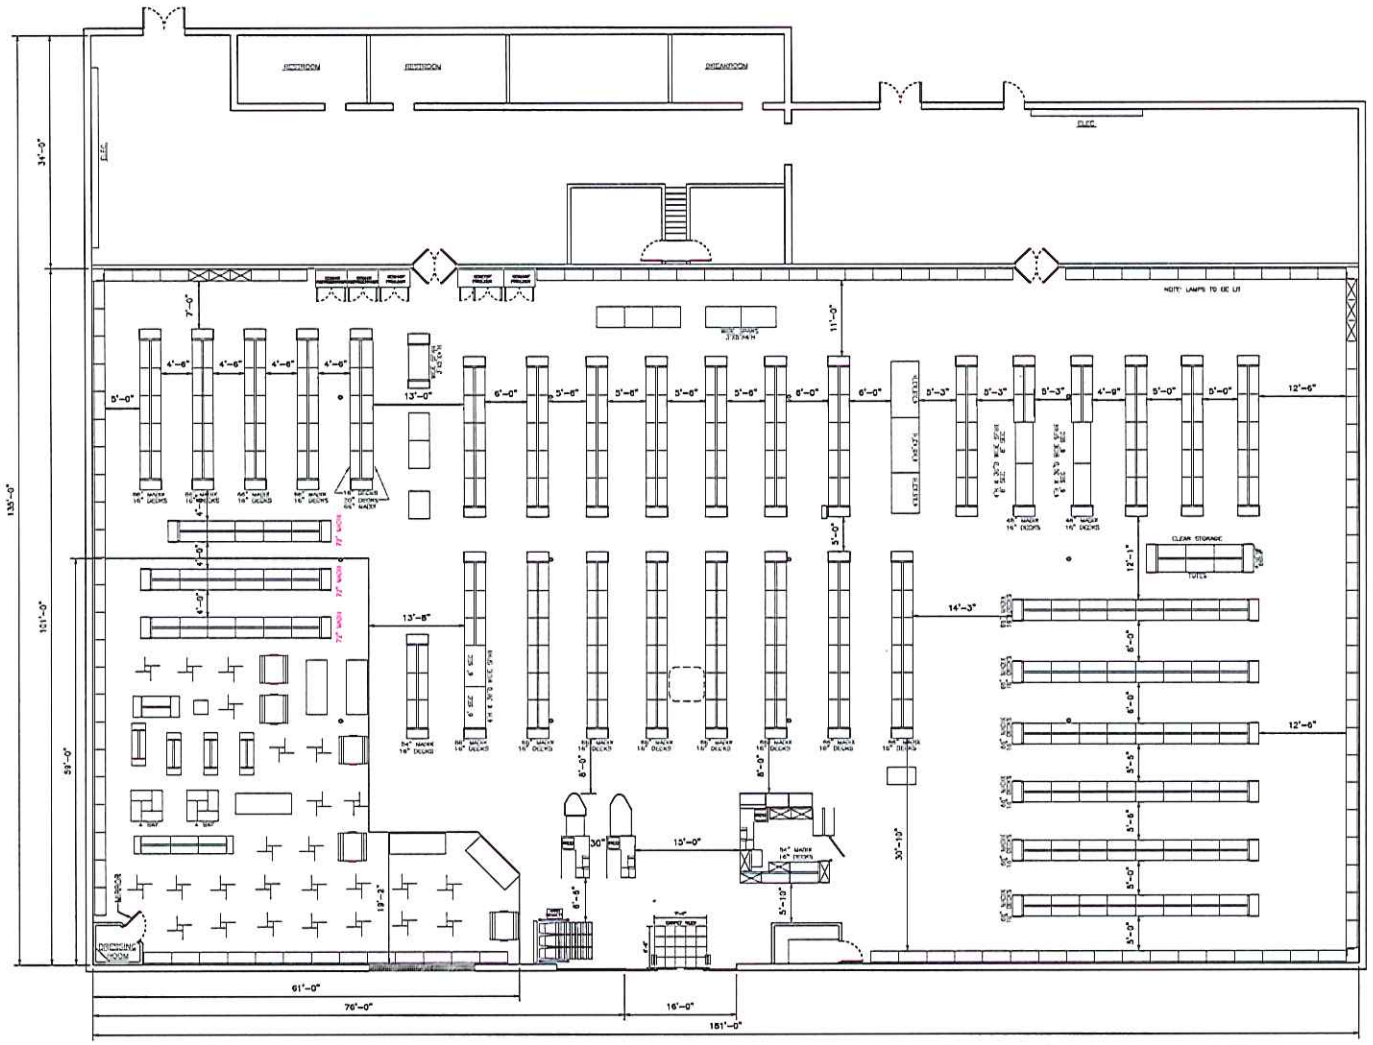

FRED'S #1285
201 C-ALABAMA ST.
COLUMBUS, MS 39702

COLUMBUS, MS.

BACKROOM: 5,252 SQ. FT.
SALESFLOOR: 18,281 SQ. FT.
TOTAL: 22,989 SQ. FT.

REVISIONS:

fred's

PROJECT: COLUMBUS, MS #1285
2013 HARDWARE EXPANSION

DRAWING: FLOOR PLAN

DRAWN BY:

CHECKED:

DATE: 2/5/13

SCALE: 3/32"=1'0"

SHEET NO: A-1