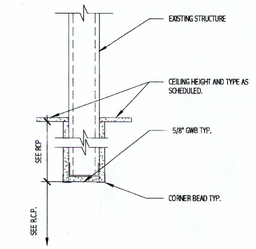

2 SOFFIT DETAIL
1 1/2" = 1'-0"

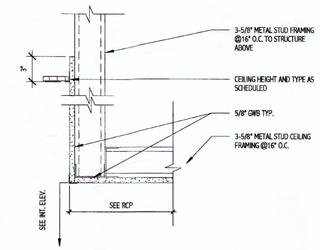

3 SOFFIT DETAIL
1 1/2" = 1'-0"

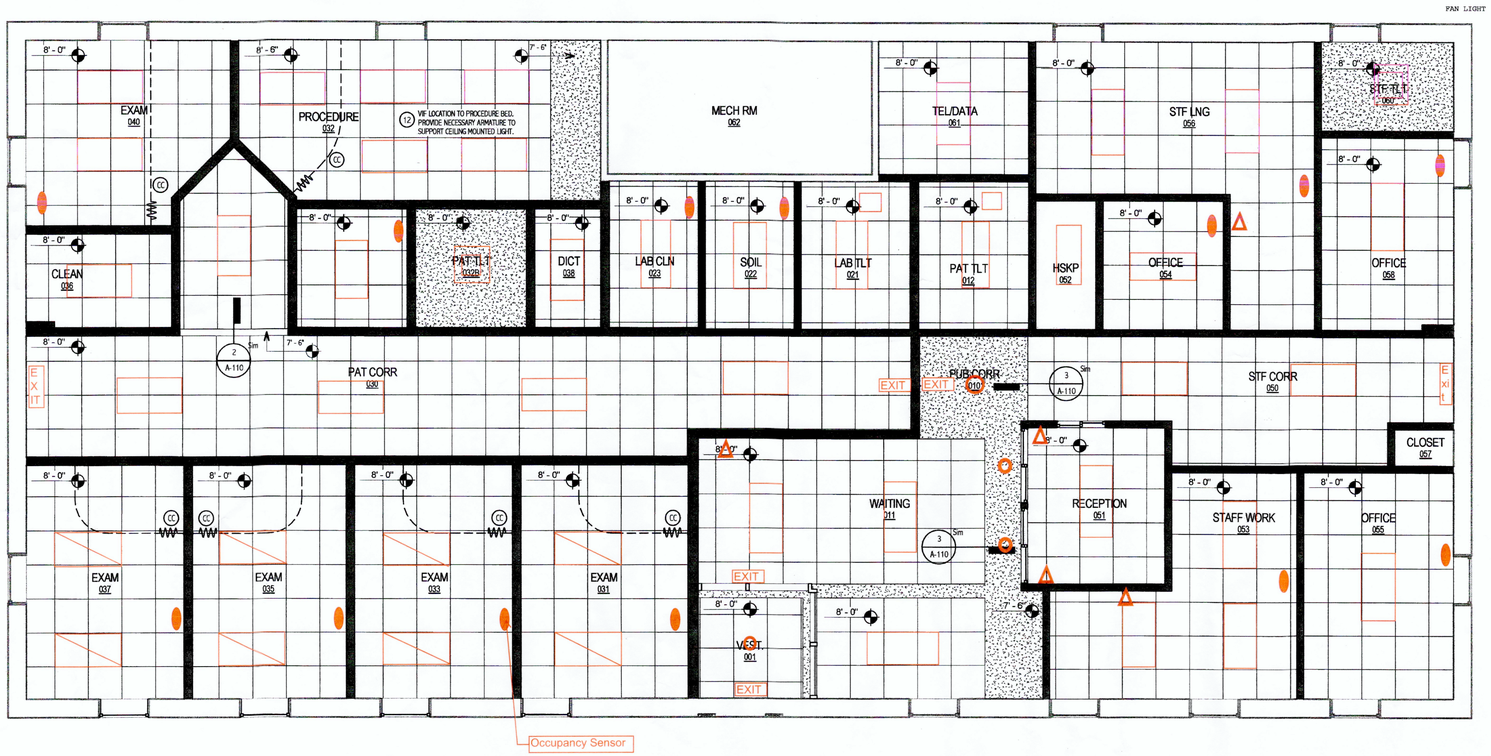

1 LEVEL 1 REFLECTED CEILING PLAN
1/4" = 1'-0"

REFLECTED CEILING NOTES:

1. FIRE SPRINKLERS SHALL BE LOCATED IN ALIGNMENT WITH OTHER CEILING ITEMS, TYPICALLY.
2. FIRE SPRINKLERS SHALL BE CENTERED IN CEILING TILE.
3. FIRE SPRINKLERS SHALL BE PLACED TO COORDINATE WITH LIGHT FIXTURE POSITIONS INDICATED.
4. ALIGN CEILING ITEMS AS SHOWN, WITH COMMON CENTERLINES TYPICALLY. CENTER ITEMS IN CEILINGS, OR IN AREAS UNLESS INDICATED OTHERWISE.
5. REFER TO ROOM FINISH SCHEDULE FOR CEILING HEIGHTS AND CEILING FINISHES TO BE PROVIDED.
6. EXCEPT WHERE INDICATED, CENTER CEILING GRIDS IN ROOMS.
7. PROVIDE ACCESS PANELS AS REQUIRED IN GWB CEILINGS FOR ACCESS TO MECHANICAL VALVES/CONTROLS. REFERENCE MECHANICAL NARRATIVE.
8. COORDINATE LIGHTS & HVAC DIFFUSERS ELECTRICAL & MECHANICAL NARRATIVES.

SYMBOLS LEGEND:

- CEILING GRID ONLY (SDG-1)
- 2X2 SUSPENDED CEILING PANEL AND GRID ASSEMBLY
- GWB CEILING
- 2x2 LAY-IN LIGHT FIXTURE
- 2x4 LAY-IN LIGHT FIXTURE
- 1x4 LIGHT FIXTURE
- FLUORESCENT STRIP FIXTURE
- DOWN LIGHT
- CEILING MOUNTED EXIT LIGHT
- RADIANT PANEL
- RETURN AIR GRILLE
- SUPPLY AIR GRILLE
- EXHAUST AIR GRILLE
- SPRINKLER HEAD
- (S) CEILING MOUNTED SPEAKER
- (F) CEILING MOUNTED SMOKE DETECTOR
- CUBICLE CURTAIN AND TRACK
- PENDANT LIGHT FIXTURE
- LINEAR DIFFUSER
- CLOSED CIRCUIT CAMERA
- (CJ) CONTROL JOINT
- (CC) CUBICLE CURTAIN & TRACK PENDANT MOUNT (8'-0" AFF)

144 Fore Street/P.O. Box 618
Portland, Maine 04104
tel. (207) 772-3846
fax. (207) 772-1070
www.smrtinc.com

ARCHITECTURE
ENGINEERING
PLANNING
INTERIOR DESIGN
COMMISSIONING

SMRT

LICENSED ARCHITECT
CRAIG DAVID PIPER
No. 2692
STATE OF MAINE
2/6/12

MGMC WATERVILLE UROLOGY
11 EVERGREEN DR. OAKLAND, MAINE

ISSUED FOR CONSTRUCTION
02.06.12

CURRENT ISSUE STATUS:

REV	DESCRIPTION	DATE
0	ISSUED FOR CONSTRUCTION	02.06.12

GRAPHIC SCALE: 0" 1"

SCALE:	As indicated
PROJECT MANAGER:	CDP
JC/DRAWN BY:	CS
A/E OF RECORD:	CDP
PROJECT NO:	#112008
DATE:	02.06.12

SHEET TITLE: REFLECTED CEILING PLAN

SHEET No. A-110

©COPYRIGHT 2008 SMRT INC.