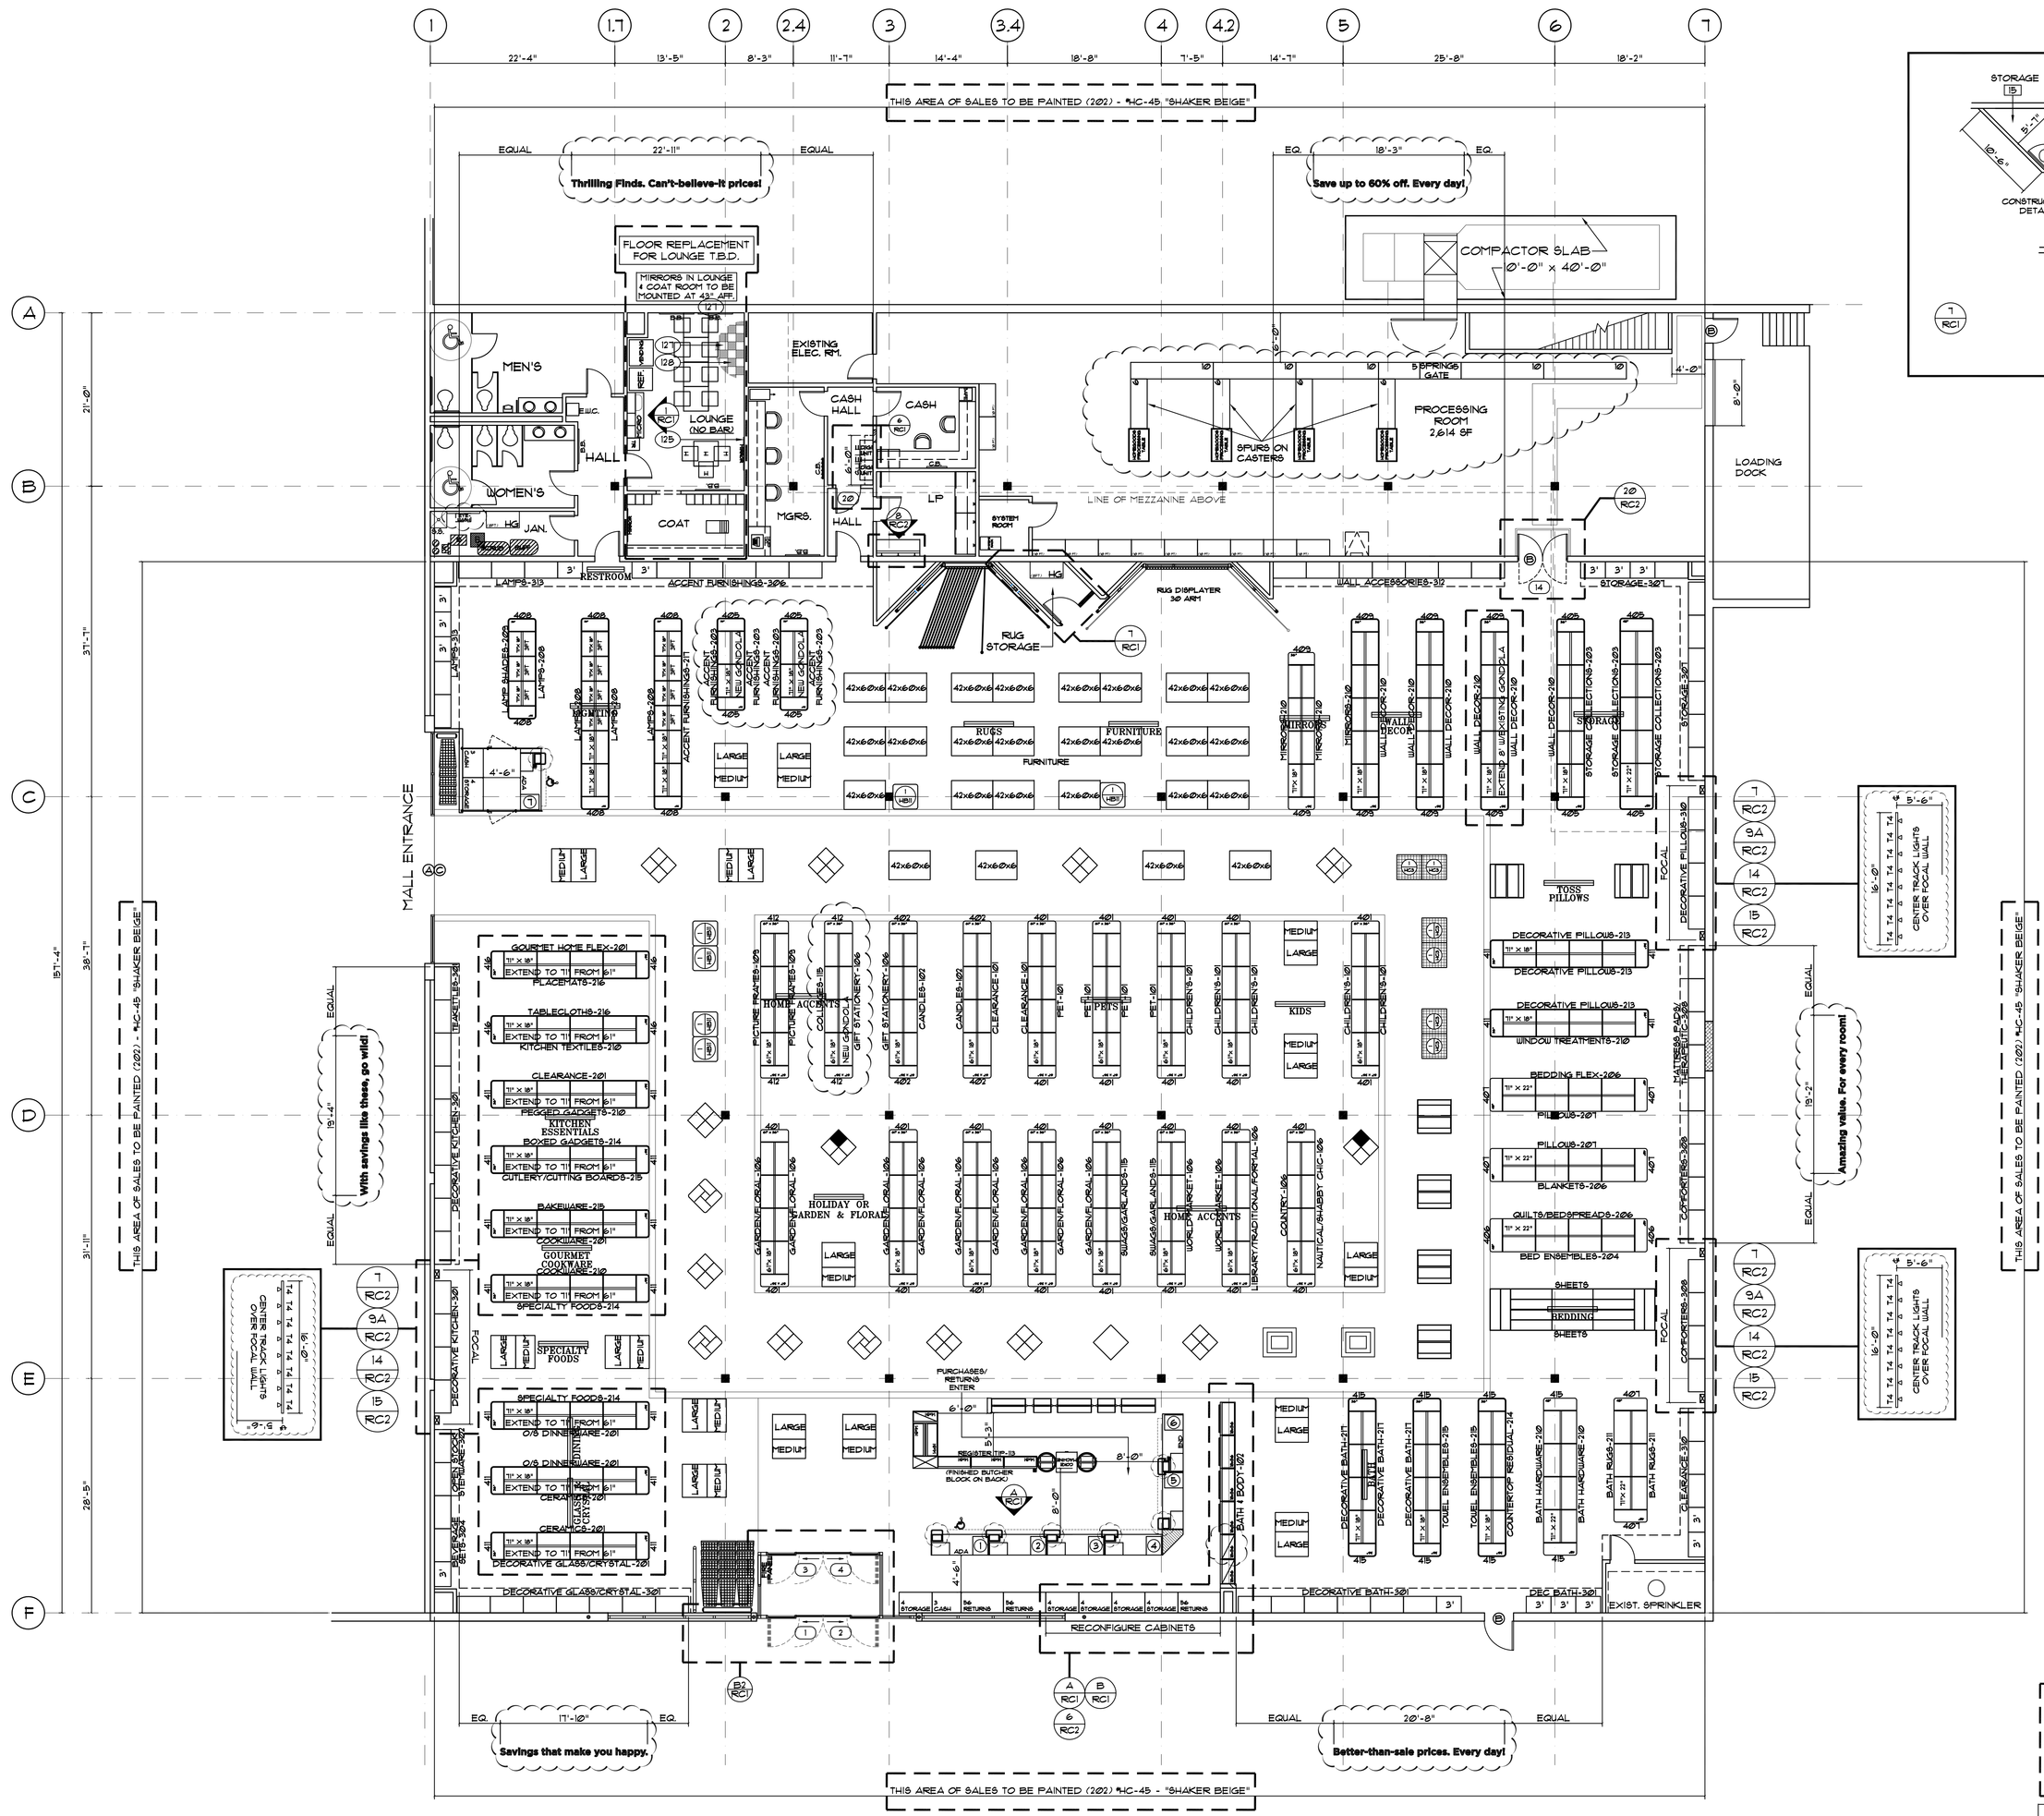

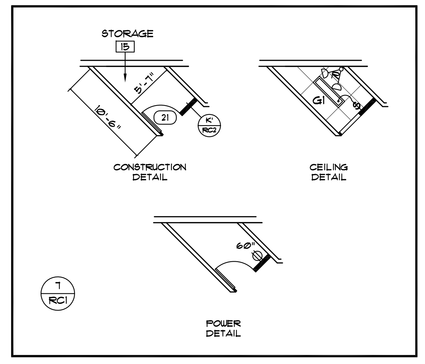

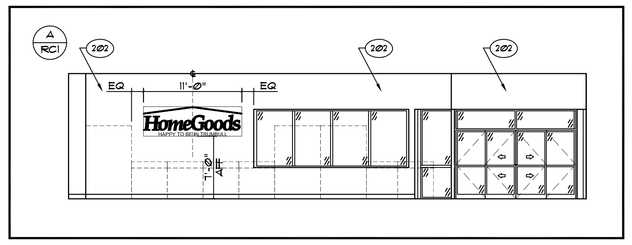

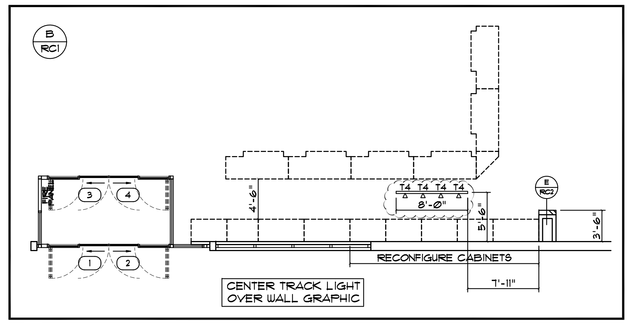

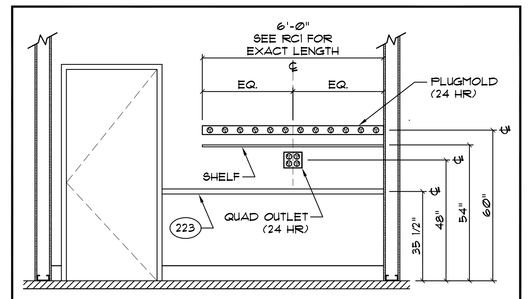

6 RC1 DETAIL @ CASH OFFICE HALL

NOT TO SCALE
FOR REFERENCE PURPOSES ONLY.
SEE PLAN FOR EXACT SHELF LENGTH.

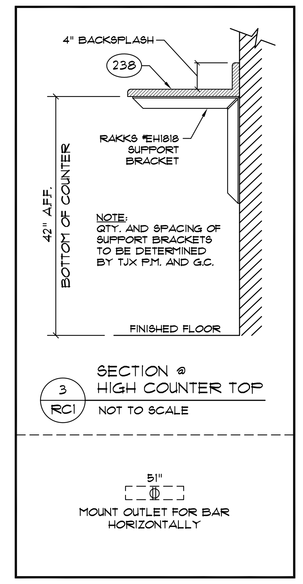

3 RC1 SECTION @ HIGH COUNTER TOP

NOT TO SCALE

51" MOUNT OUTLET FOR BAR HORIZONTALLY

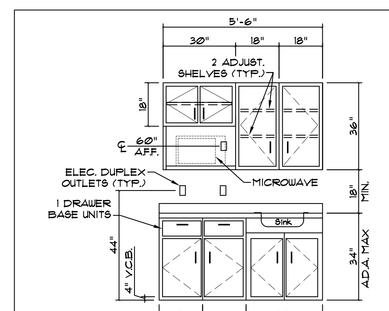

AS MANUFACTURED BY "HAMPTON BAY, READY KITCHEN" (OR EQUAL)

(1) 36" W. X 21" H. X 19" D. CLEAR KNEE SPACE AT SINK (2) 18" BASE CABINET (1) 18" H. X 30" WIDE WALL CAB. W/ 1 ADJ. SHELF (2) 36" HIGH X 18" WIDE WALL CAB. W/ 2 ADJ. SHELVES

COLOR: WHITE

FURNISH MANUFACTURER'S STANDARD WIRE PULLS

COUNTERTOP: WILSONART POSTFORM SURFACE, STYLE MODEL #ØØØ LAMINATE: NEVAMAR #WZ8ØØIT EXTREME GREEN BAMBOO

ELECTRICAL REQUIREMENTS AS SHOWN

ONE "ADA" COMPLIANT STAINLESS STEEL SINK WITH 14" X 16" BOWL SIZE X 5-1/2" DEEP, AND "ADA" COMPLIANT FAUCET

AMERICAN WITH DISABILITIES ACT (ADA) REQUIREMENTS: CONTRACTOR SHALL ORDER "HANDICAP CABINETS" COMPLYING WITH ADA REQUIREMENTS AS FOLLOWS: 34" TO MAX HEIGHT PERMITTED TO TOP OF SINK RIM OR COUNTER. PROVIDE SINK THAT DOES NOT EXCEED MAXIMUM DEPTH OF 6-1/2". WHERE REQUIRED BY ADA, PROVIDE SLANTED FRONT AT SINK TO CONCEAL PLUMBING. COLOR TO MATCH CABINETS.

1 RC1 ELEVATION OF KITCHEN UNIT

NOT TO SCALE

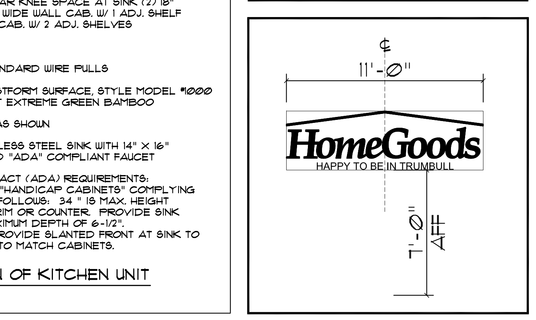

NOTE:

ALL NEW FOCAL WALLS TO BE LOCATED WITHIN (5) EXISTING 48" PANELS

NOTE:

FIXTURE G.C. AND TJX PM TO LAYOUT ENTIRE SALES FLOOR PER SITE SPECIFIC "RC1" FIXTURE PLAN.

REPLACE EXISTING VALANCE WITH NEW HOMEGOODS WHITE VALANCE.

EXISTING CEILING HEIGHT 14'-Ø" A.F.F.

AREA ANALYSIS		
GROUND COVER		24,796 SF
SALES AREA	78%	19,443 SF
STOCKROOM		2,614 SF
MEZZ. (IF APPLICABLE)		3,035 SF
TOTAL CONSTRUCTION AREA		27,831 SF

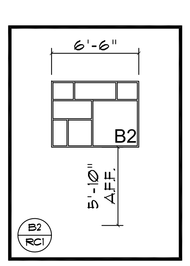

REFER TO SHEET RC2 FOR DETAILS

LEGEND

FIXTURES — BUBBLE = NEW FIXTURES

CONSTRUCTION — DASHED OUTLINE = RELOCATED AND/OR REWORKED AND/OR NEW CONSTRUCTION

NO.	REVISIONS Δ	DATE	BY

HomeGoods
710 Cochituate Road
Framingham, Massachusetts Ø1701

PLANNED BY: LMLEWIS
C-SET BY: LMLEWIS
CHECKED BY: GS
SCALE: 1/8" = 1'-Ø"
DATE: 3-15-13

STORE LOCATION: TRUMBULL, CT.

DRAWING DESCRIPTION: FIXTURE/CONSTRUCTION PLAN

STORE TYPE: REMODEL

STORE NO.: 184

DRAWING NO.: RC1

STORE LOCATION: TRUMBULL, CT.