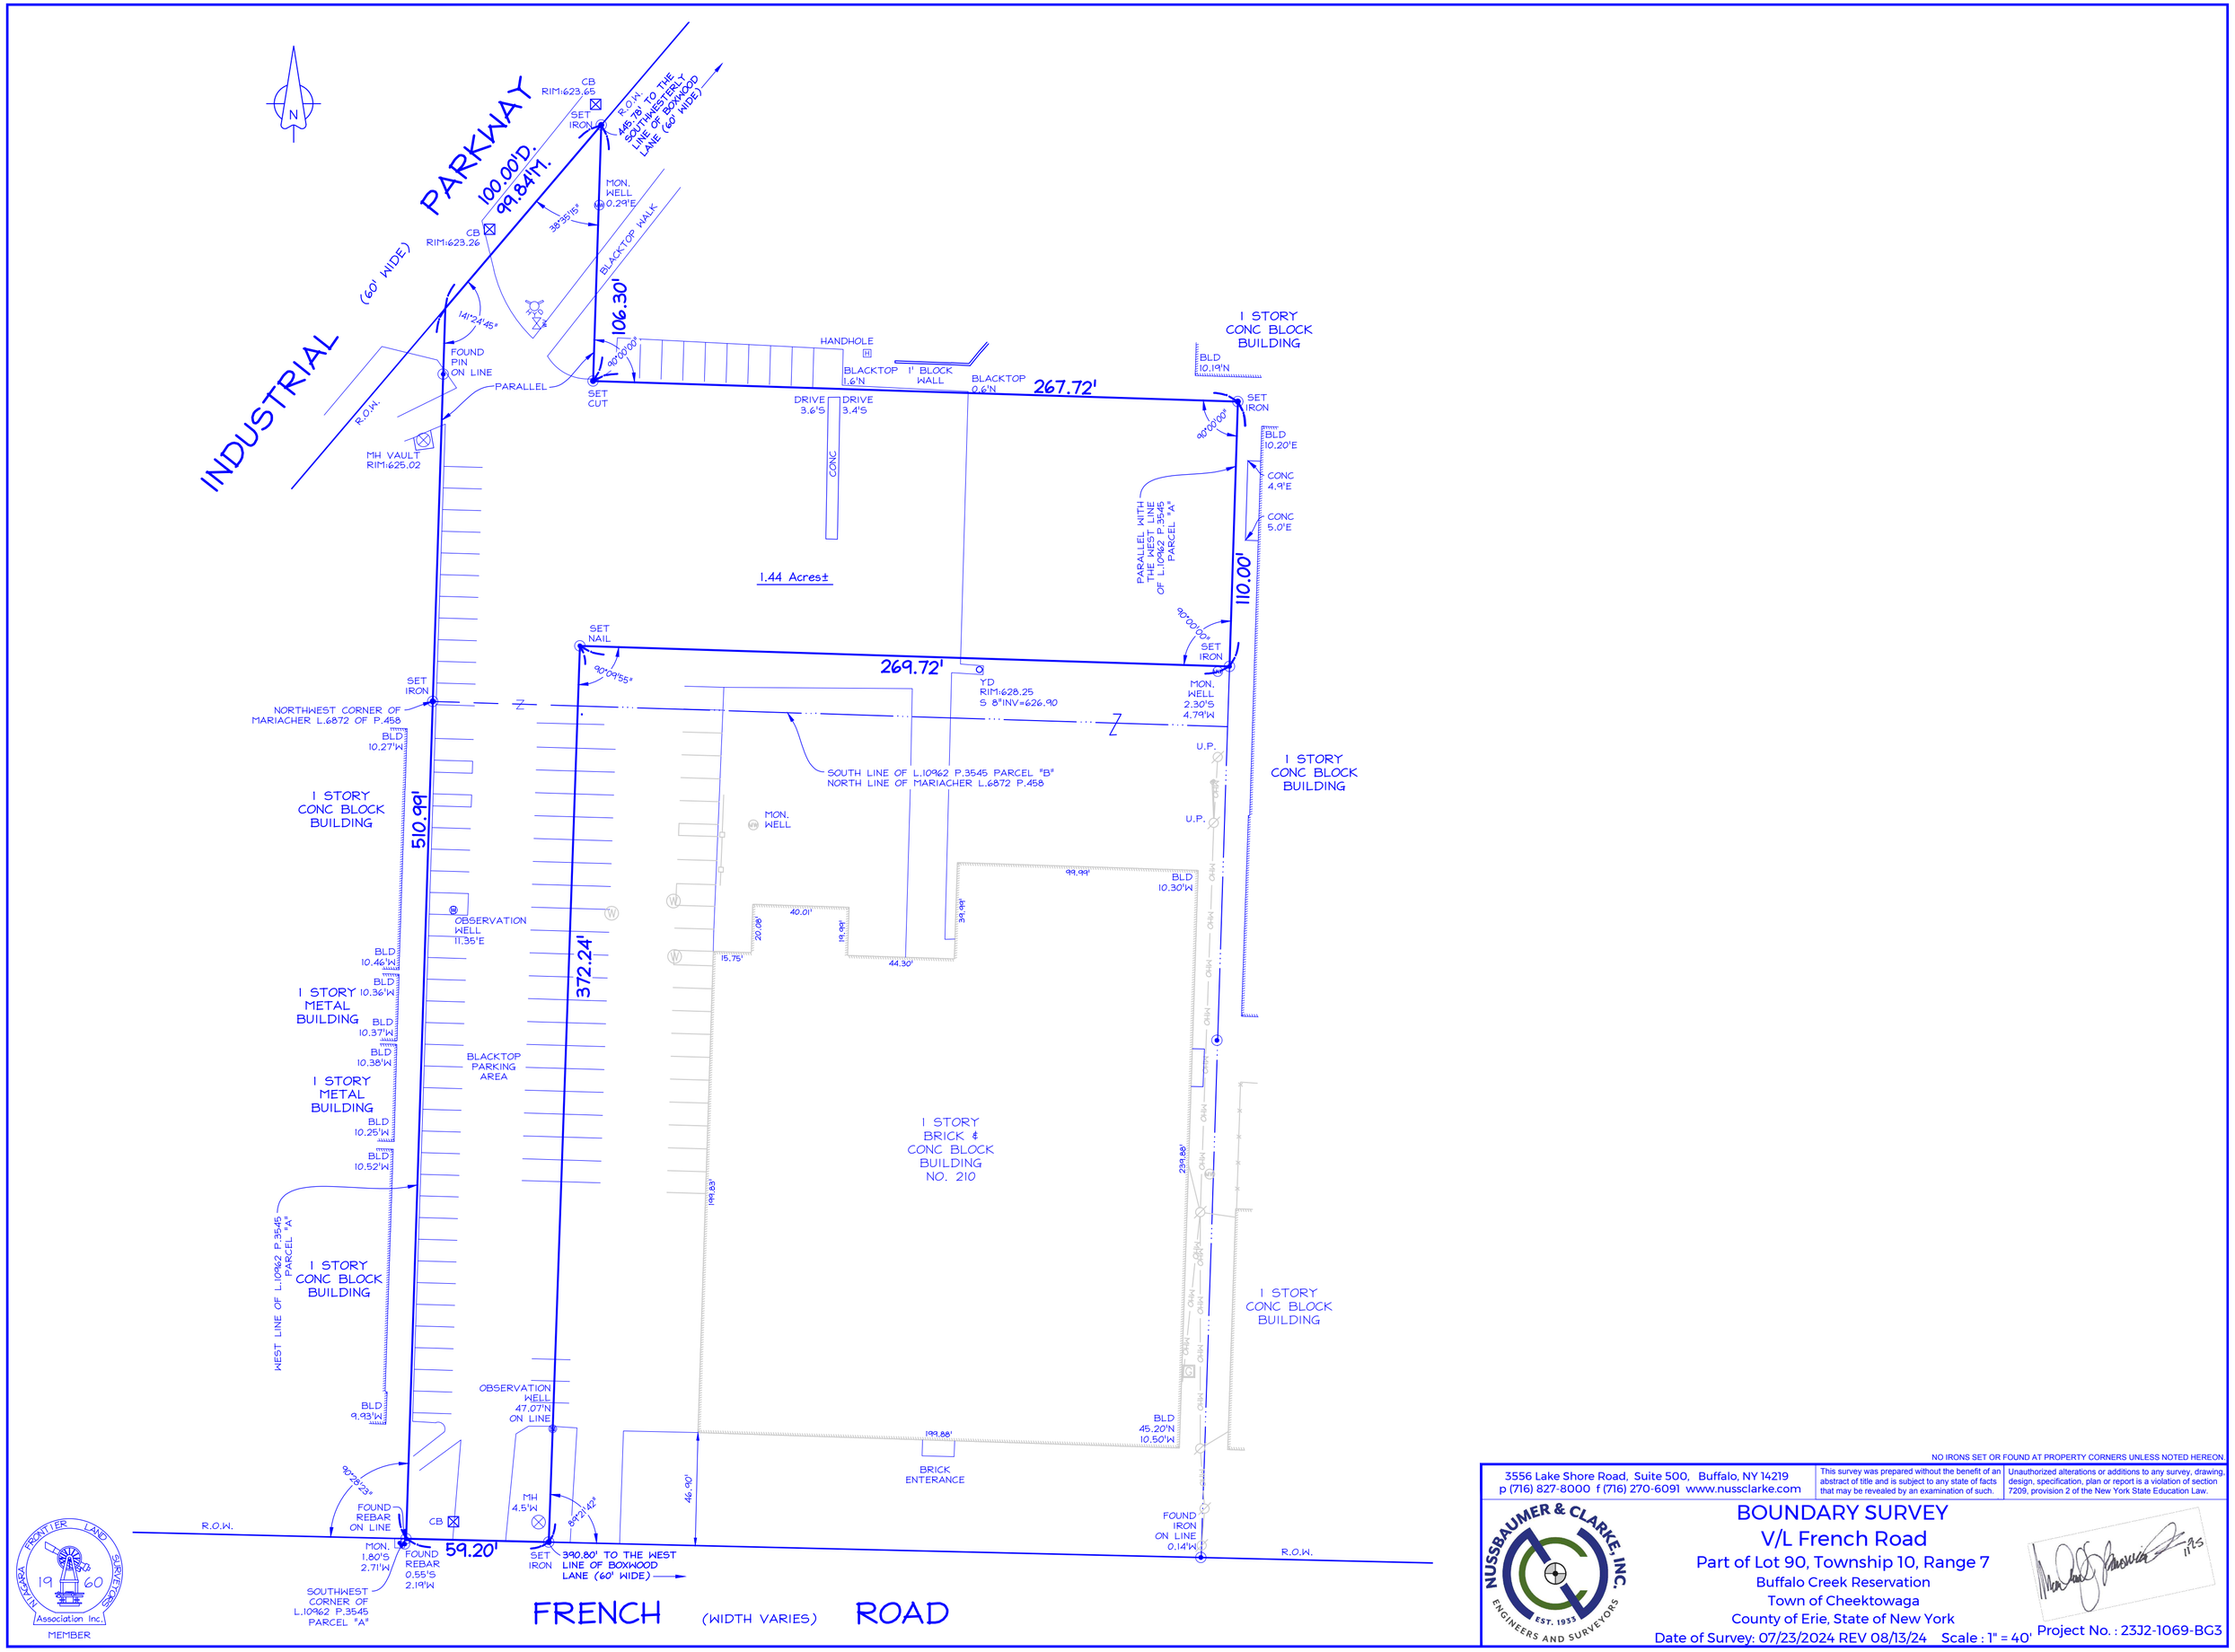

NO IRONS SET OR FOUND AT PROPERTY CORNERS UNLESS NOTED HEREON.

3556 Lake Shore Road, Suite 500, Buffalo, NY 14219
p (716) 827-8000 f (716) 270-6091 www.nussclarke.com

This survey was prepared without the benefit of an abstract of title and is subject to any state of facts that may be revealed by an examination of such.

Unauthorized alterations or additions to any survey, drawing, design, specification, plan or report is a violation of section 7209, provision 2 of the New York State Education Law.

NUSSBAUMER & CLARKE, INC. ENGINEERS AND SURVEYORS EST. 1933

BOUNDARY SURVEY

V/L French Road

Part of Lot 90, Township 10, Range 7
Buffalo Creek Reservation
Town of Cheektowaga
County of Erie, State of New York

Date of Survey: 07/23/2024 REV 08/13/24 Scale : 1" = 40'

Project No. : 23J2-1069-BG3