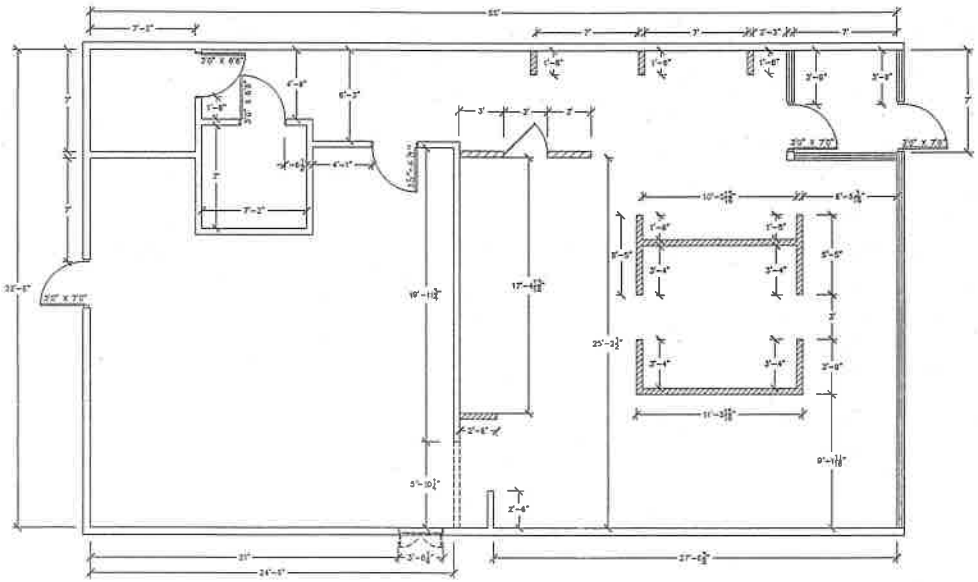

GENERAL NOTES:

- CEILING HEIGHT IS 10'.
- ELECTRICAL OUTLET HEIGHTS MEASURED TO BOTTOM OF BOX.
- ONE ELECTRICAL JUNCTION BOX TO BE LOCATED IN COLUMN ABOVE EACH WINDOW.
- STORE DESIGNED WITH CONTOUR SEATING. SHOWN ON PLAN AS SINGLES NOT GROUPS.
- ECOLAB MODEL SW3-EL-IN WATER FILTRATION SYSTEM IS REQUIRED IN ALL NEW STORES THAT DISPENSE BEVERAGES IN CANADA. THE ECOLAB FRESH H2O REMAINS OPTIONAL. THE RECOMMENDED PLACEMENT FOR INSTALLATION IS REMOTE MOUNTING ONTO THE BACKROOM BEVERAGE SYRUP RACK OR MOUNTING ONTO BACKROOM WALL. OPTIONAL INSTALLATION MOUNTING INSIDE THE FRONT BEVERAGE COUNTER WHERE SPACE LIMITATIONS OCCUR. IN AREAS WHERE CHLORAMINE IS IN USE BY THE LOCAL MUNICIPALITY THE ECOLAB MODEL OF SPOTS CANISTER IS REQUIRED TO BE INSTALLED IN ADDITION TO THE STANDARD SW3-EL-IN SYSTEM. REQUIRED: 1/2" INCOMING WATER LINE FEED WITH 1/2" BALL VALVE SHUTOFF AND 1/2" FPT CONNECTION. MINIMUM 110 VOLT, 20 AMP ELECTRICAL SERVICE TO SUPPORT THE CARBONATOR AND WATER BOOSTER (MUST BE DEDICATED CIRCUIT).
- PROMOTIONAL FLOOR STAND (WITH TRANS WORLD) REQUIRED BY CUSTOMER AREA AT FRONT OF ORDER (PREFERRED PLACEMENT). 14 1/2" X 16" BASE, 54" OVERALL HEIGHT.
- EXIT LIGHTS INSTALLED BY G.C. PER LOCAL CODE.
- EMERGENCY LIGHTS INSTALLED BY G.C. PER LOCAL CODE.
- EXTINGUISHERS, SMOKE AND FIRE DETECTION SYSTEMS INSTALLED BY G.C. PER LOCAL CODE.
- LABOR & MATERIAL SUPPLIED BY G.C. UNLESS OTHERWISE NOTED.
- ALL DIMENSIONS TO BE VERIFIED BY G.C. ON SITE.
- DECOR SPECIFICATIONS ARE TO BE SUBWAY'S "TUSCANY" SCHEME.

NOTE:

THIS DRAWING IS FURNISHED BY DOCTORS ASSOCIATES INC. ("DAI") D/B/A SUBWAY. RECIPIENT MUST DETERMINE IF THIS DRAWING MUST BE SUBMITTED TO A LICENSED ARCHITECT OR OTHER PROFESSIONAL UNDER FEDERAL, STATE OR LOCAL LAW. ANY CHANGES MUST BE APPROVED BY DAI.

DO NOT SCALE DRAWING. WRITTEN DIMENSIONS TAKE PRECEDENCE OVER SCALED DIMENSIONS AND SHALL BE VERIFIED IN THE FIELD BY THE GENERAL CONTRACTOR AND/OR FRANCHISEE/OWNER. ANY DISCREPANCY IN DIMENSIONS SHALL BE BROUGHT TO THE IMMEDIATE ATTENTION OF DAI'S AREA DEVELOPMENT AGENT OR DESIGNATED FIELD REPRESENTATIVE.

THE GENERAL CONTRACTOR AND EACH SUB-CONTRACTOR SHALL MAKE HIS OWN INSPECTIONS AND MEASUREMENTS. DAI AND SUBWAY SHALL NOT BE HELD RESPONSIBLE FOR THE ACCURACY OF DIMENSIONS AND FOR ERRORS AND OMISSIONS IN THE DRAWINGS IF WRITTEN CONFIRMATION HAS NOT BEEN RECEIVED BY DAI'S STORE DESIGN DEPARTMENT.

THIS DRAWING AND THE INFORMATIONAL CONTENT HEREOF IS THE CONFIDENTIAL PROPERTY OF SUBWAY AND DAI AND IS PROVIDED SOLELY FOR THE USE OF AUTHORIZED FRANCHISEES, THEIR AGENTS AND CONTRACTORS. RECIPIENT AGREES NOT TO REPRODUCE, COPY, USE OR TRANSMIT THIS DRAWING AND/OR ITS INFORMATIONAL CONTENT, IN WHOLE OR IN PART, OR ALLOW SUCH ACTION BY OTHERS FOR ANY PURPOSE, EXCEPT WITH THE WRITTEN PERMISSION OF DAI. ACCESS FOR SUBWAY RECIPIENT FURTHER AGREES TO SURRENDER THIS DRAWING AND ANY PERMITTED COPIES HEREOF UPON DEMAND.

STORE MUST BE CONSTRUCTED AS DESIGNED IN THESE FLOOR PLANS SUBJECT TO FEDERAL, STATE AND LOCAL LAWS. RECIPIENT IS RESPONSIBLE FOR ENSURING COMPLIANCE WITH ALL LAWS. IF MODIFICATIONS ARE NECESSARY, PLEASE CONTACT DAI'S DESIGN DEPARTMENT FOR WRITTEN APPROVAL OF THE REQUIRED CHANGES.

©2003 DOCTORS ASSOCIATES, INC.

SUBWAY

WORLD HEADQUARTERS
325 BIC DRIVE
MILFORD, CT 06460
(203) 877-4281
(800) 888-4848

FRANCHISEE: MARY JEANNE JERNBERG	STORE # 25652
DEVELOPMENT AGENT: Bolton/VanNiasen	
DESIGNED BY: JEFF LARRIVEE	DATE: 7-23-04
STORE ADDRESS: BROADWAY & 37th AVE. ROCHESTER, MN.	NO. 3 OF 3

	REVISIONS	BY	DATE
DRAWN BY: JRL			
REVIEWED BY:			
SCALE: 1/4" = 1'			