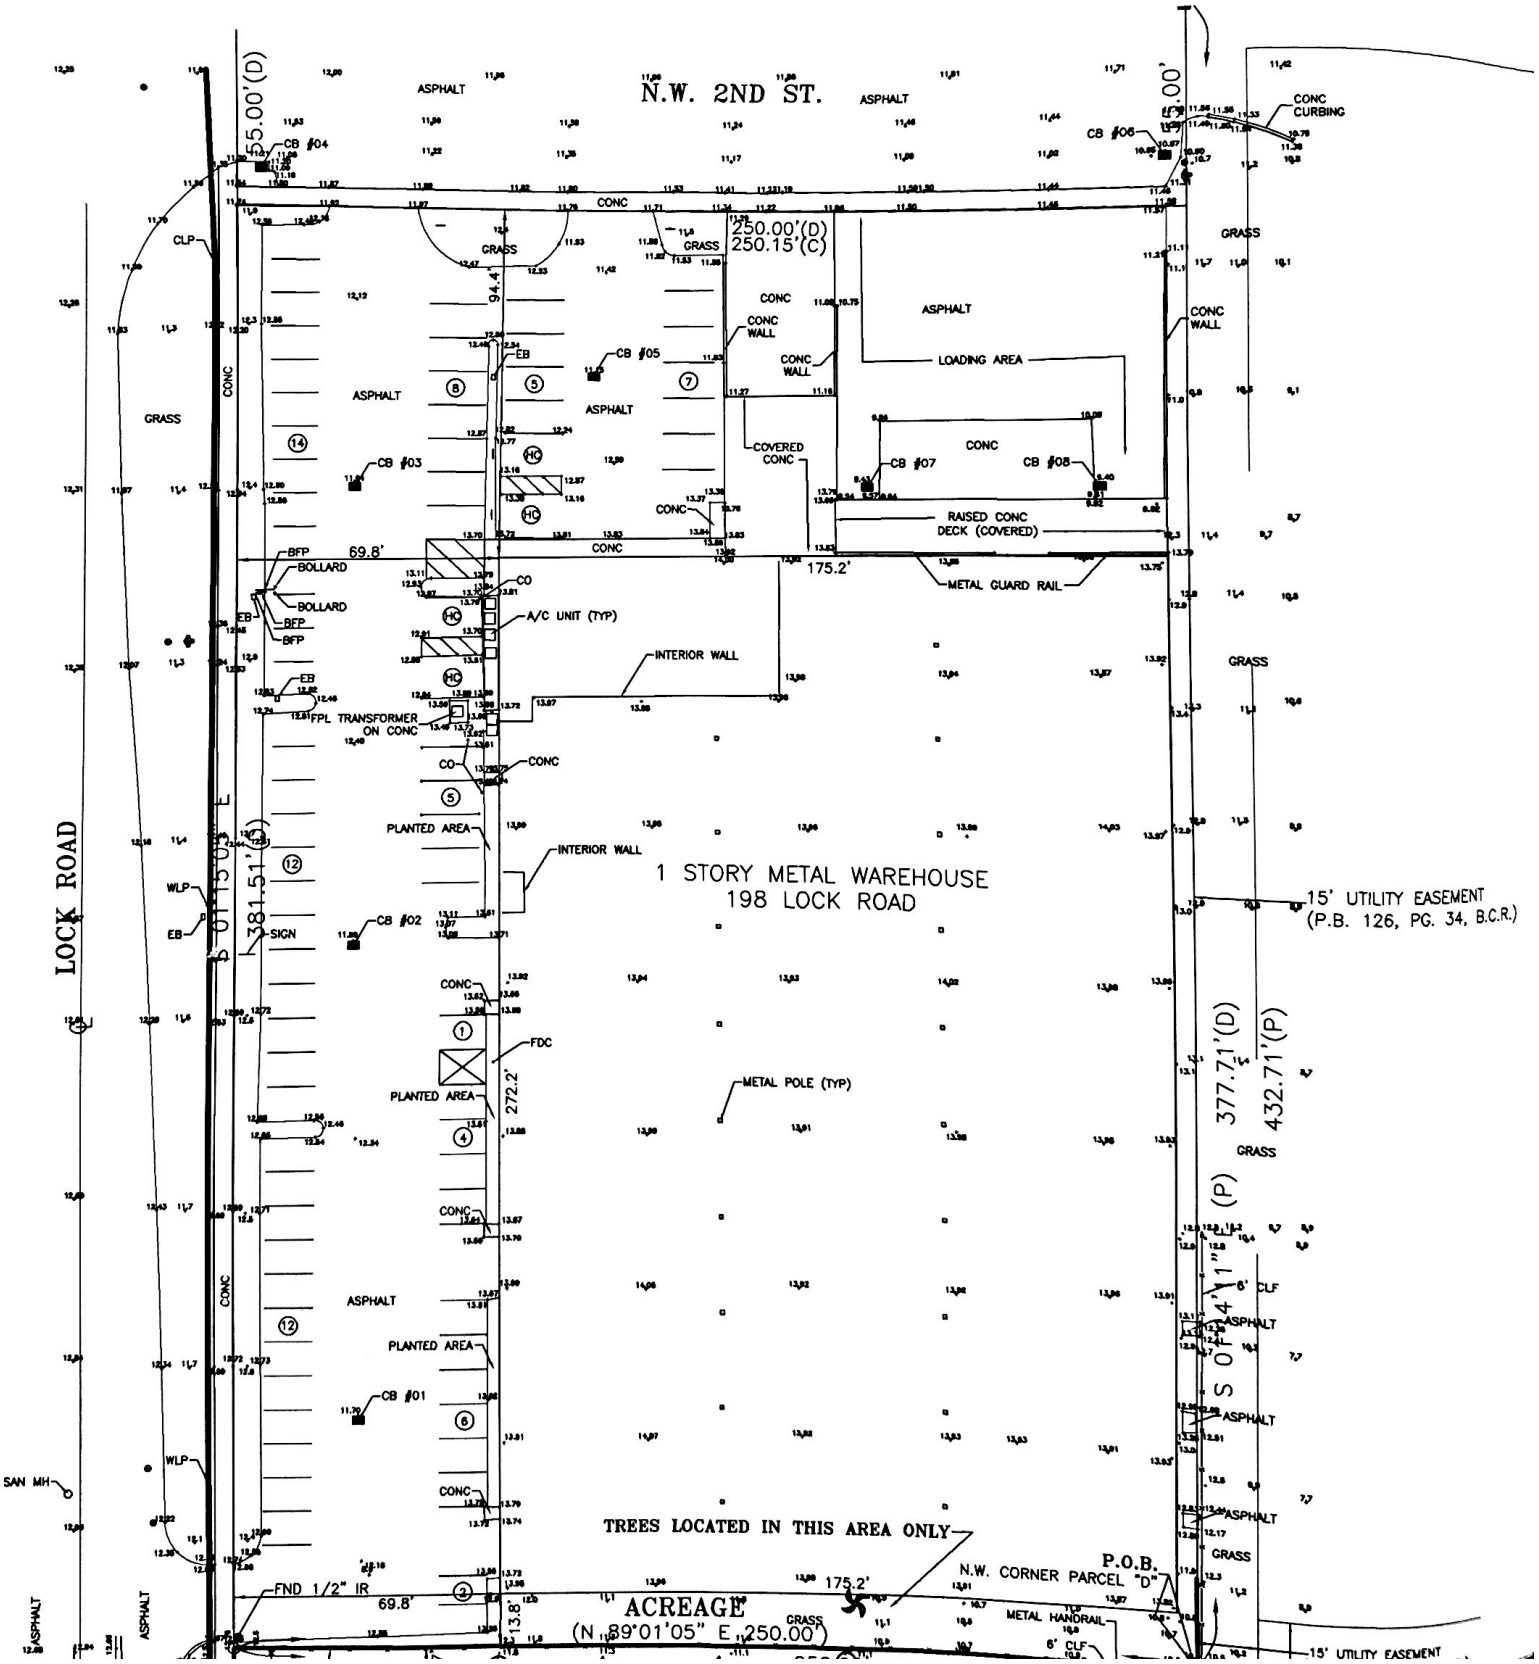
N.W. 2ND ST.
LOCK ROAD
1 STORY METAL WAREHOUSE
198 LOCK ROAD
15' UTILITY EASEMENT
(P.B. 126, PG. 34, B.C.R.)
TREES LOCATED IN THIS AREA ONLY
ACREAGE
(N 89°01'05" E 250.00')
P.O.B.
N.W. CORNER PARCEL "D"
FND 1/2" IR
S 01°15'05" E
381.51'(D)
377.71'(D)
432.71'(P)
S 0°14'11" (P)
250.00'(D)
250.15'(C)
175.2'
69.8'
94.4'
272.2'
13.8'
ASPHALT
GRASS
CONC
CONC CURBING
CONC WALL
LOADING AREA
COVERED CONC
RAISED CONC DECK (COVERED)
METAL GUARD RAIL
INTERIOR WALL
A/C UNIT (TYP)
FPL TRANSFORMER ON CONC
PLANTED AREA
METAL POLE (TYP)
METAL HANDRAIL
CB #01
CB #02
CB #03
CB #04
CB #05
CB #06
CB #07
CB #08
BFP
BOLLARD
EB
CO
FDC
WLP
SIGN
CLP
SAN MH
CLF