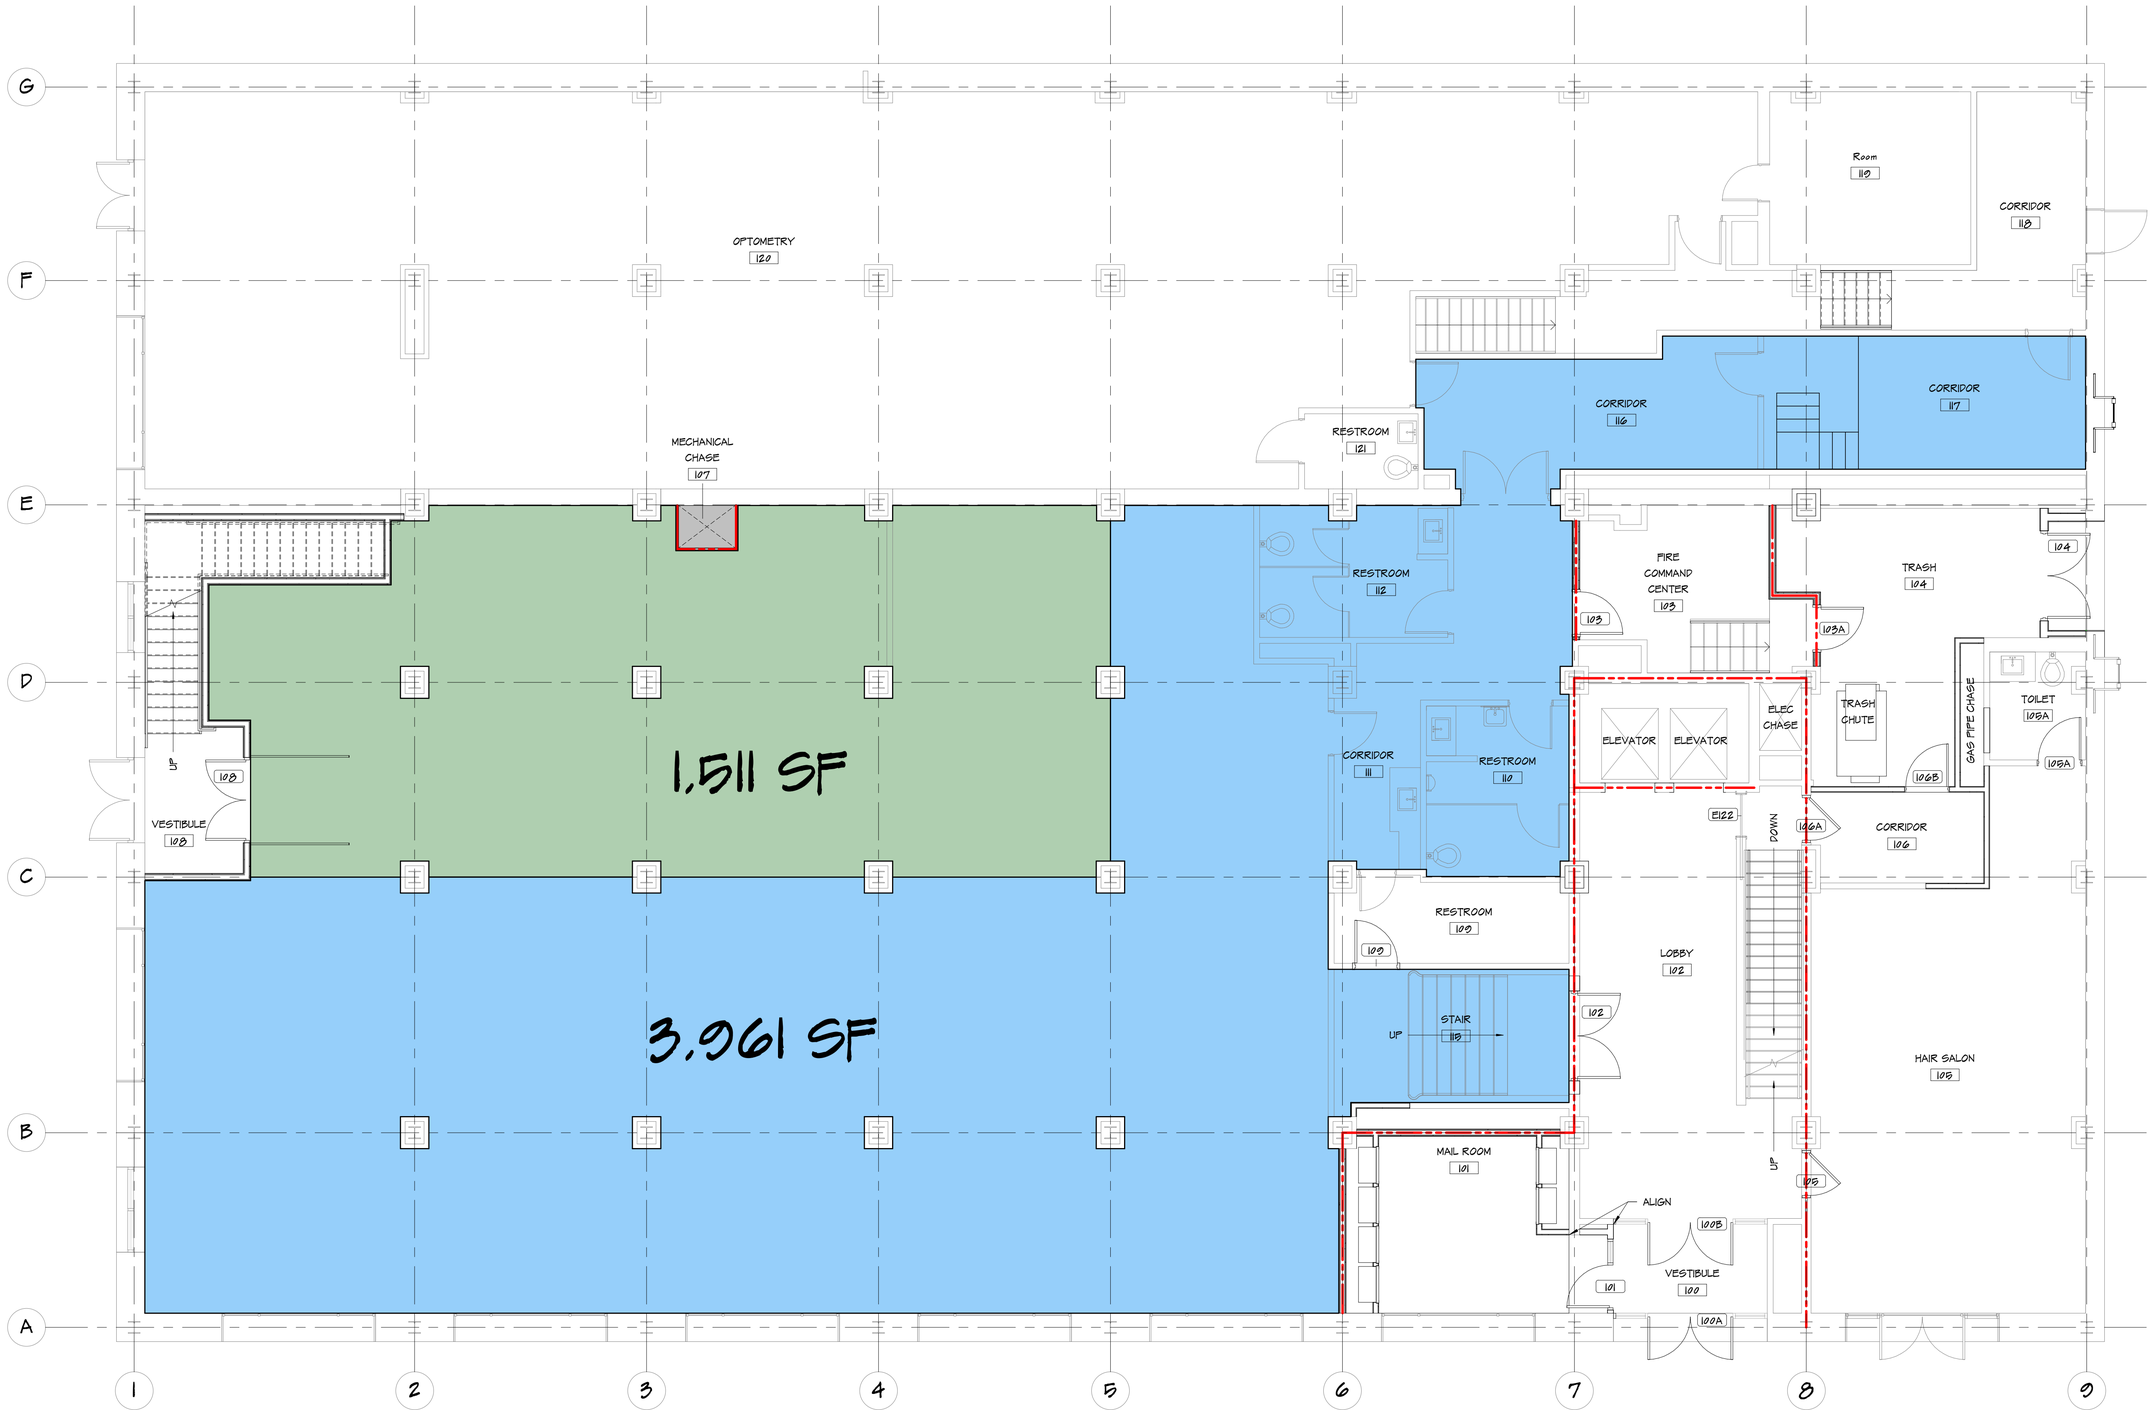

1 FIRST FLOOR PLAN

3/16" = 1'-0"

STUDIO 45 ARCHITECTS

REUNION BUILDING

200 EAST 4TH ST. TULSA, OK 74103

MARK	DESCRIPTION	DATE

This document, and the ideas and designs incorporated herein, as an instrument of professional service, is the property of Studio 45 Architects, PLLC, and is not to be used, in whole or in part, for any other project, without the written authorization of Studio 45 Architects, PLLC.

PROJECT NO: 100-054

ISSUE DATE:

7/23/2019 10:07:15 AM
C:\Users\Kate\Documents\Revision_2018_Central_update_Kate\kate45.rvt

1 FIRST FLOOR PLAN

3/16" = 1'-0"

STUDIO 45 ARCHITECTS

REUNION BUILDING

900 EAST 4TH ST. TULSA, OK 74103

MARK	DESCRIPTION	DATE

The document, and the ideas and designs incorporated herein, as an instrument of professional service, is the property of Studio 45 Architects, PLLC, and is not to be used, in whole or in part, for any other project, without the written authorization of Studio 45 Architects, PLLC.

PROJECT NO: 100-054

ISSUE DATE:

7/23/2019 10:07:16 AM
C:\Users\kelle\Documents\Reunion_2018_Central_update_KellerAustin5.rvt