SERVED - TOTAL PARTS SECTIONS @
10FT. (MIN.) UPRIGHTS (REQ'D) 32

18" - 12 SECTIONS (12)
24" - 16 SECTIONS (16)
30" - 3 SECTIONS (3)
48" - 1 SECTIONS (1)

LEGEND

- EXISTING SHELVING
- RELOCATED SHELVING
- NEW SHELVING
- DEMO SHELVING
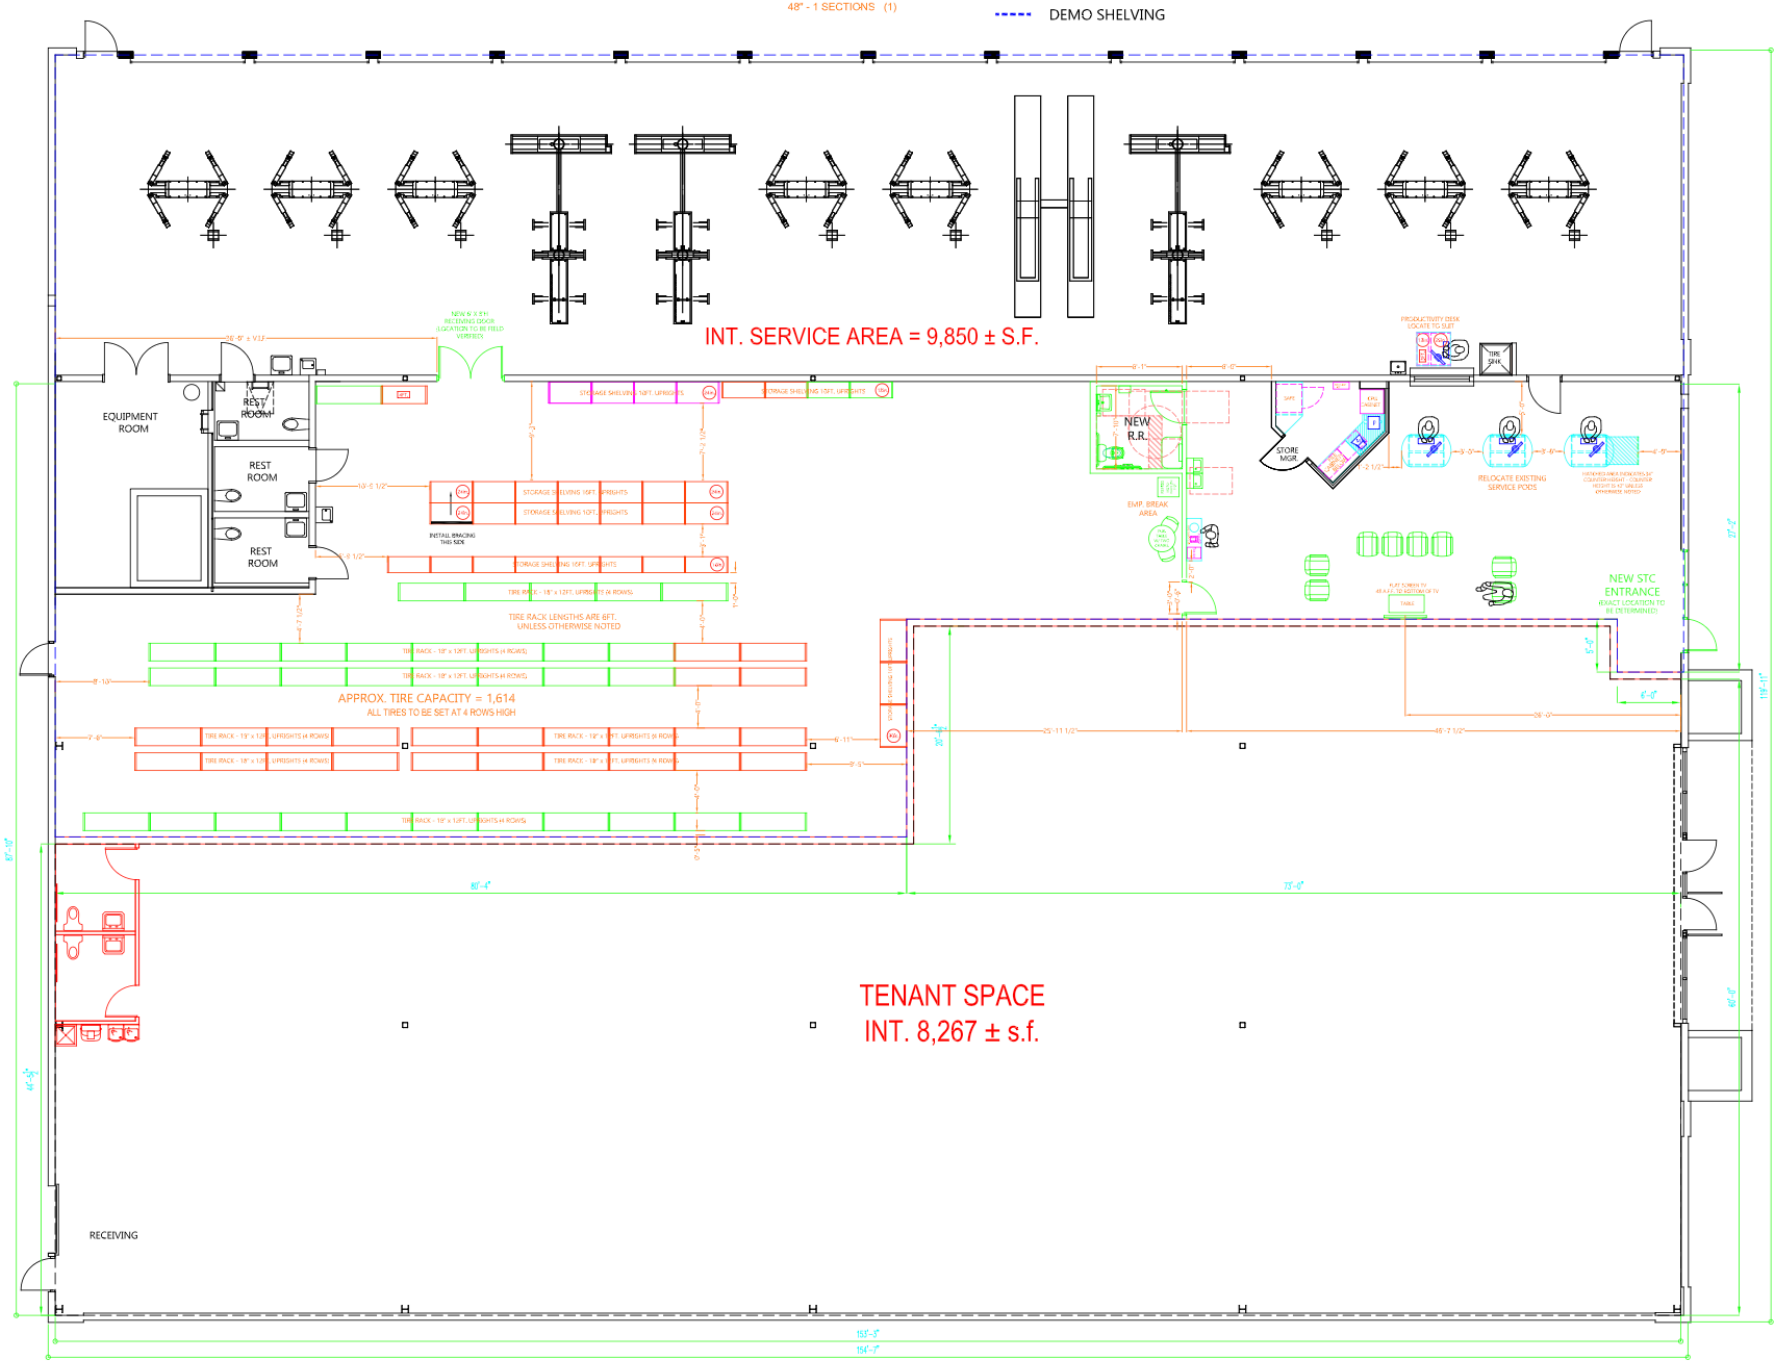
LA HABRA, CA #0997
SERVED - (REQ'D) 32