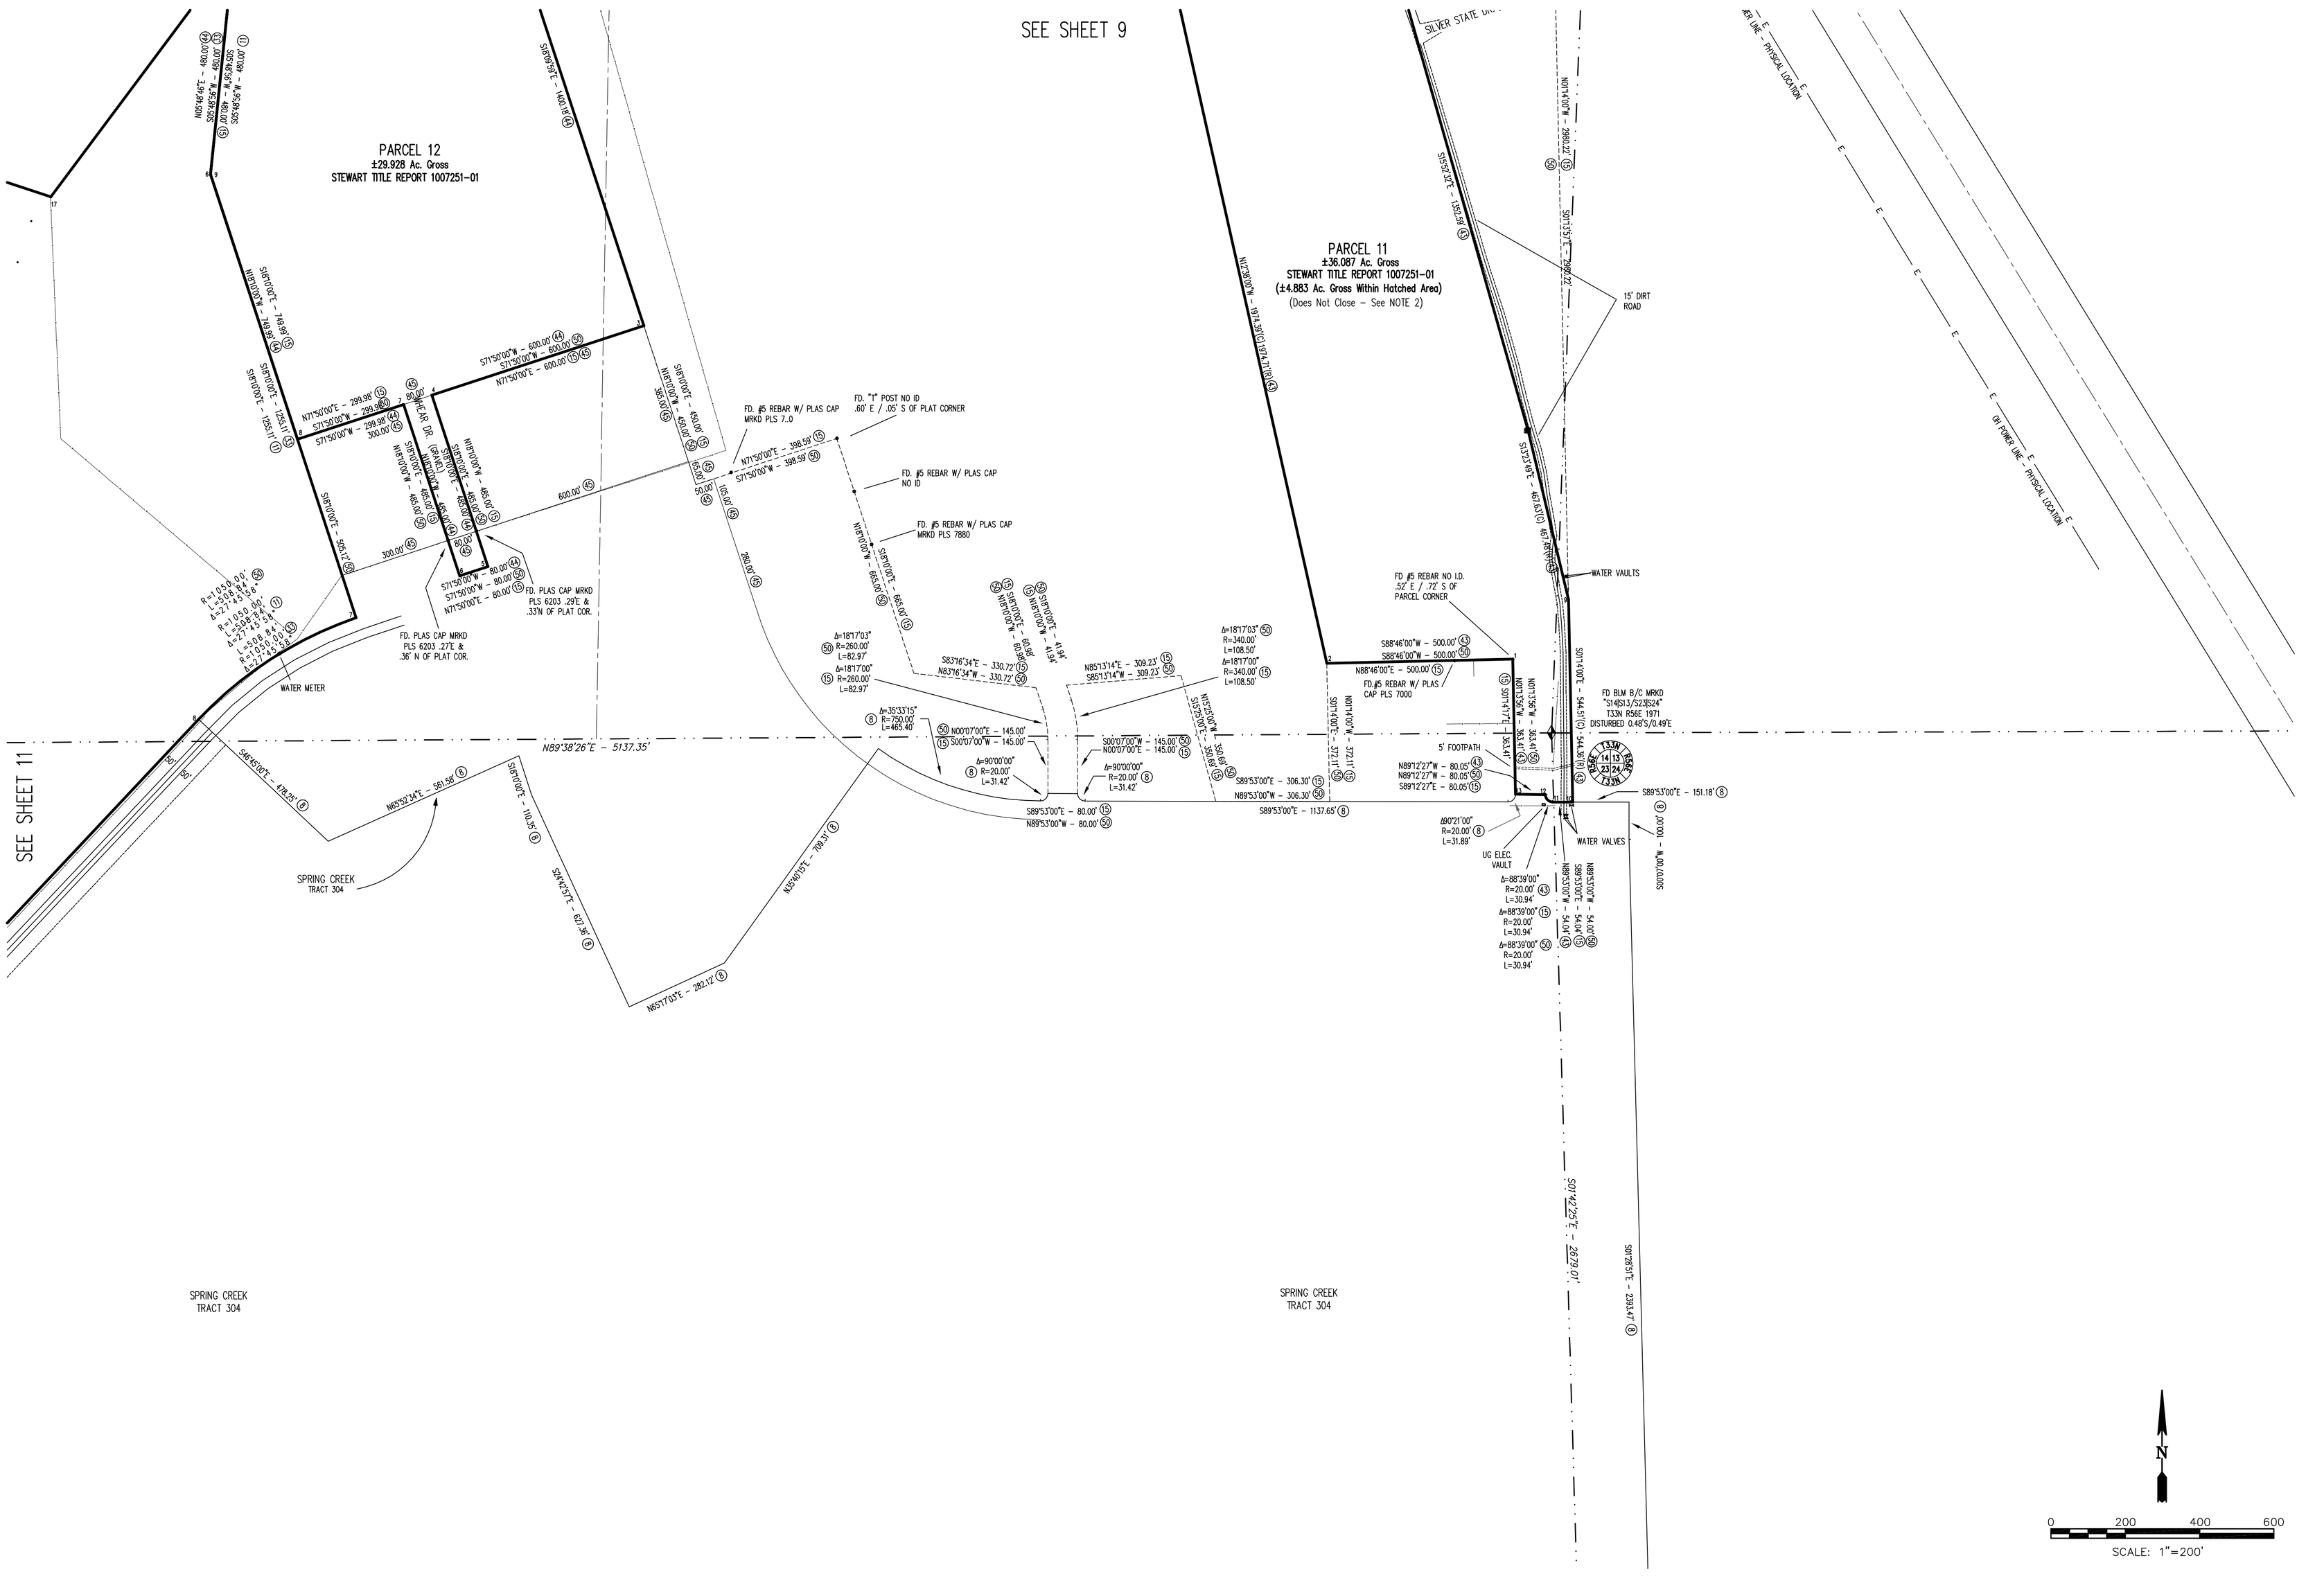
SEE SHEET 9
SEE SHEET 11
PARCEL 12
±29.928 Ac. Gross
STEWART TITLE REPORT 1007251-01
PARCEL 11
±36.087 Ac. Gross
STEWART TITLE REPORT 1007251-01
(±4.883 Ac. Gross Within Hatched Area)
(Does Not Close - See NOTE 2)
SILVER STATE DR.
MEAD DR. (30M-R)
N89°38'26"E - 5137.35'
FD. "T" POST NO ID .60' E / .05' S OF PLAT CORNER
FD. #5 REBAR W/ PLAS CAP MRKD PLS 7.0
FD. #5 REBAR W/ PLAS CAP NO ID
FD. #5 REBAR W/ PLAS CAP MRKD PLS 7880
FD. PLAS CAP MRKD PLS 6203 .29'E & .33'N OF PLAT COR.
FD. PLAS CAP MRKD PLS 6203 .27'E & .36' N OF PLAT COR.
WATER METER
FD #5 REBAR NO I.D. .52' E / .72' S OF PARCEL CORNER
FD #5 REBAR W/ PLAS CAP PLS 7000
FD BLM B/C MRKD "S14S13/S23S24" T33N R56E 1971 DISTURBED 0.48'S/0.49'E
15' DIRT ROAD
WATER VAULTS
WATER VALVES
5' FOOTPATH
UG ELEC. VAULT
SPRING CREEK TRACT 304
S89°53'00"E - 1137.65'
S89°53'00"W - 306.30'
S89°53'00"E - 306.30'
S89°53'00"E - 151.18'
S00°07'00"W - 100.00'
S00°14'25"E - 2679.01'
S00°39'31"E - 2364.47'
N00°14'25"W - 3.00'
N00°14'25"W - 3.00'
N00°14'25"W - 3.00