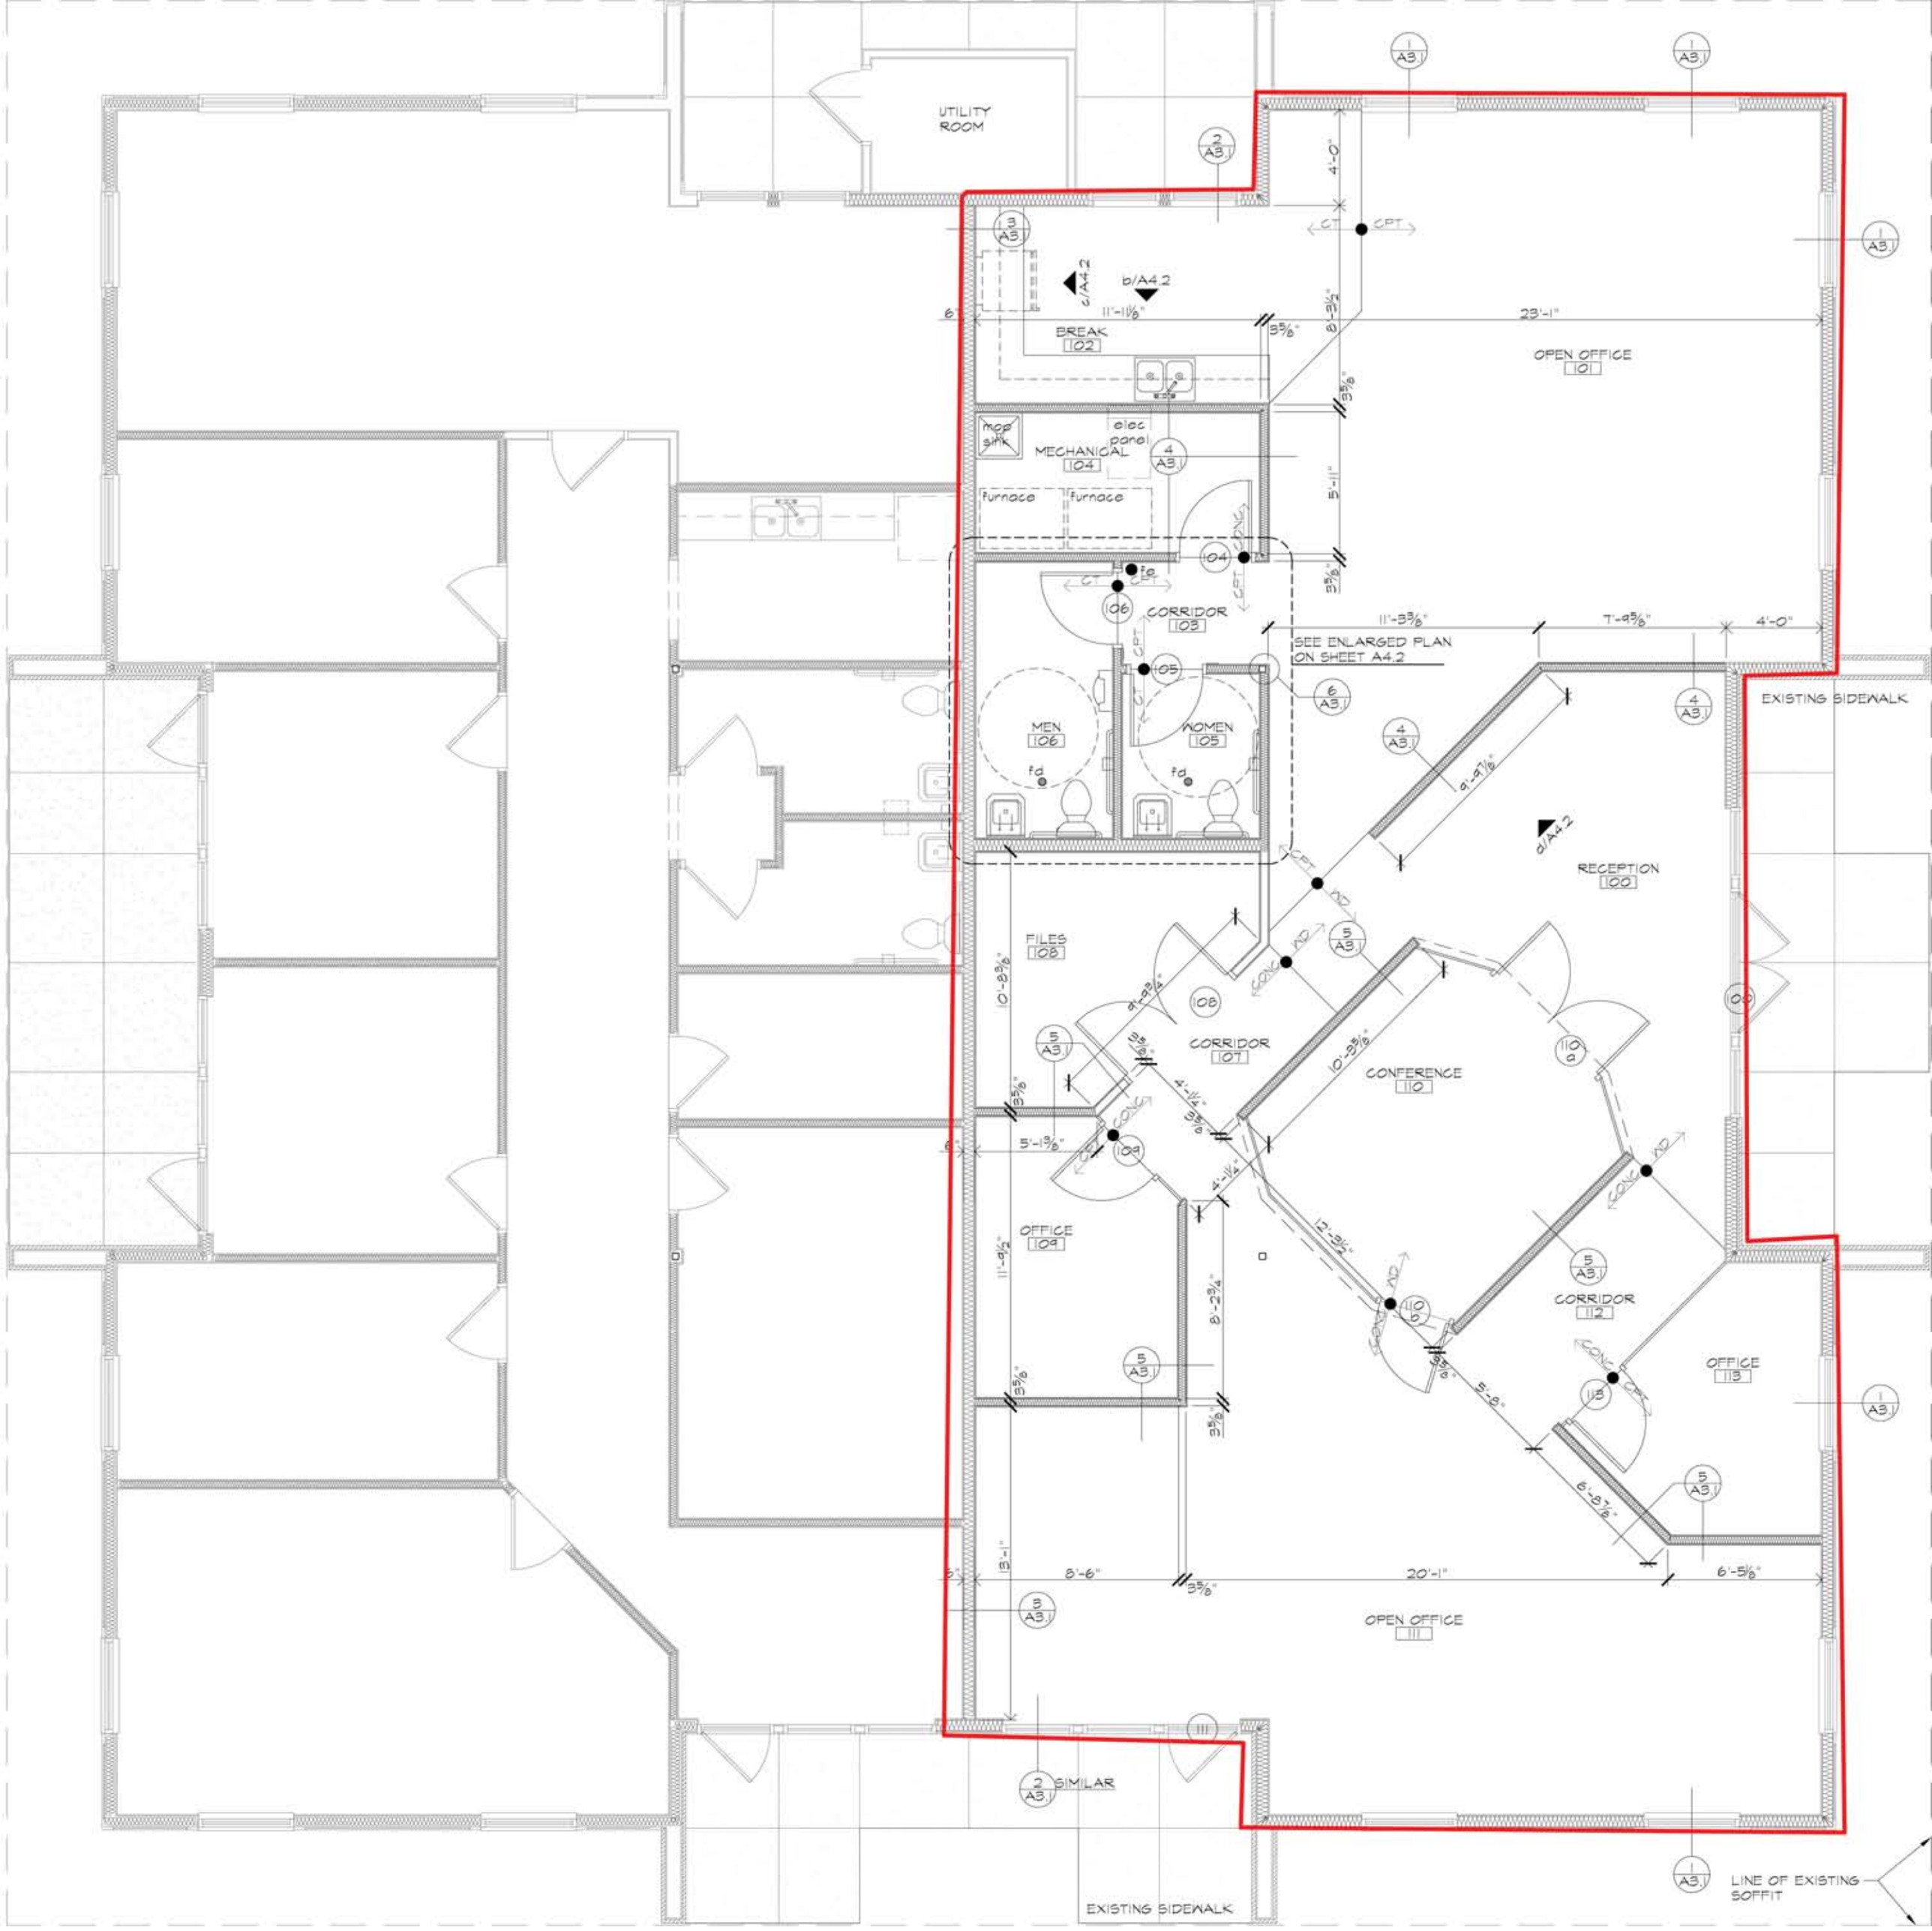

NOTE: REFER TO SHEET A4.1 FOR ROOM FINISH PLAN & NOTES

north

FLOOR PLAN

SCALE: 3/16"=1'-0"