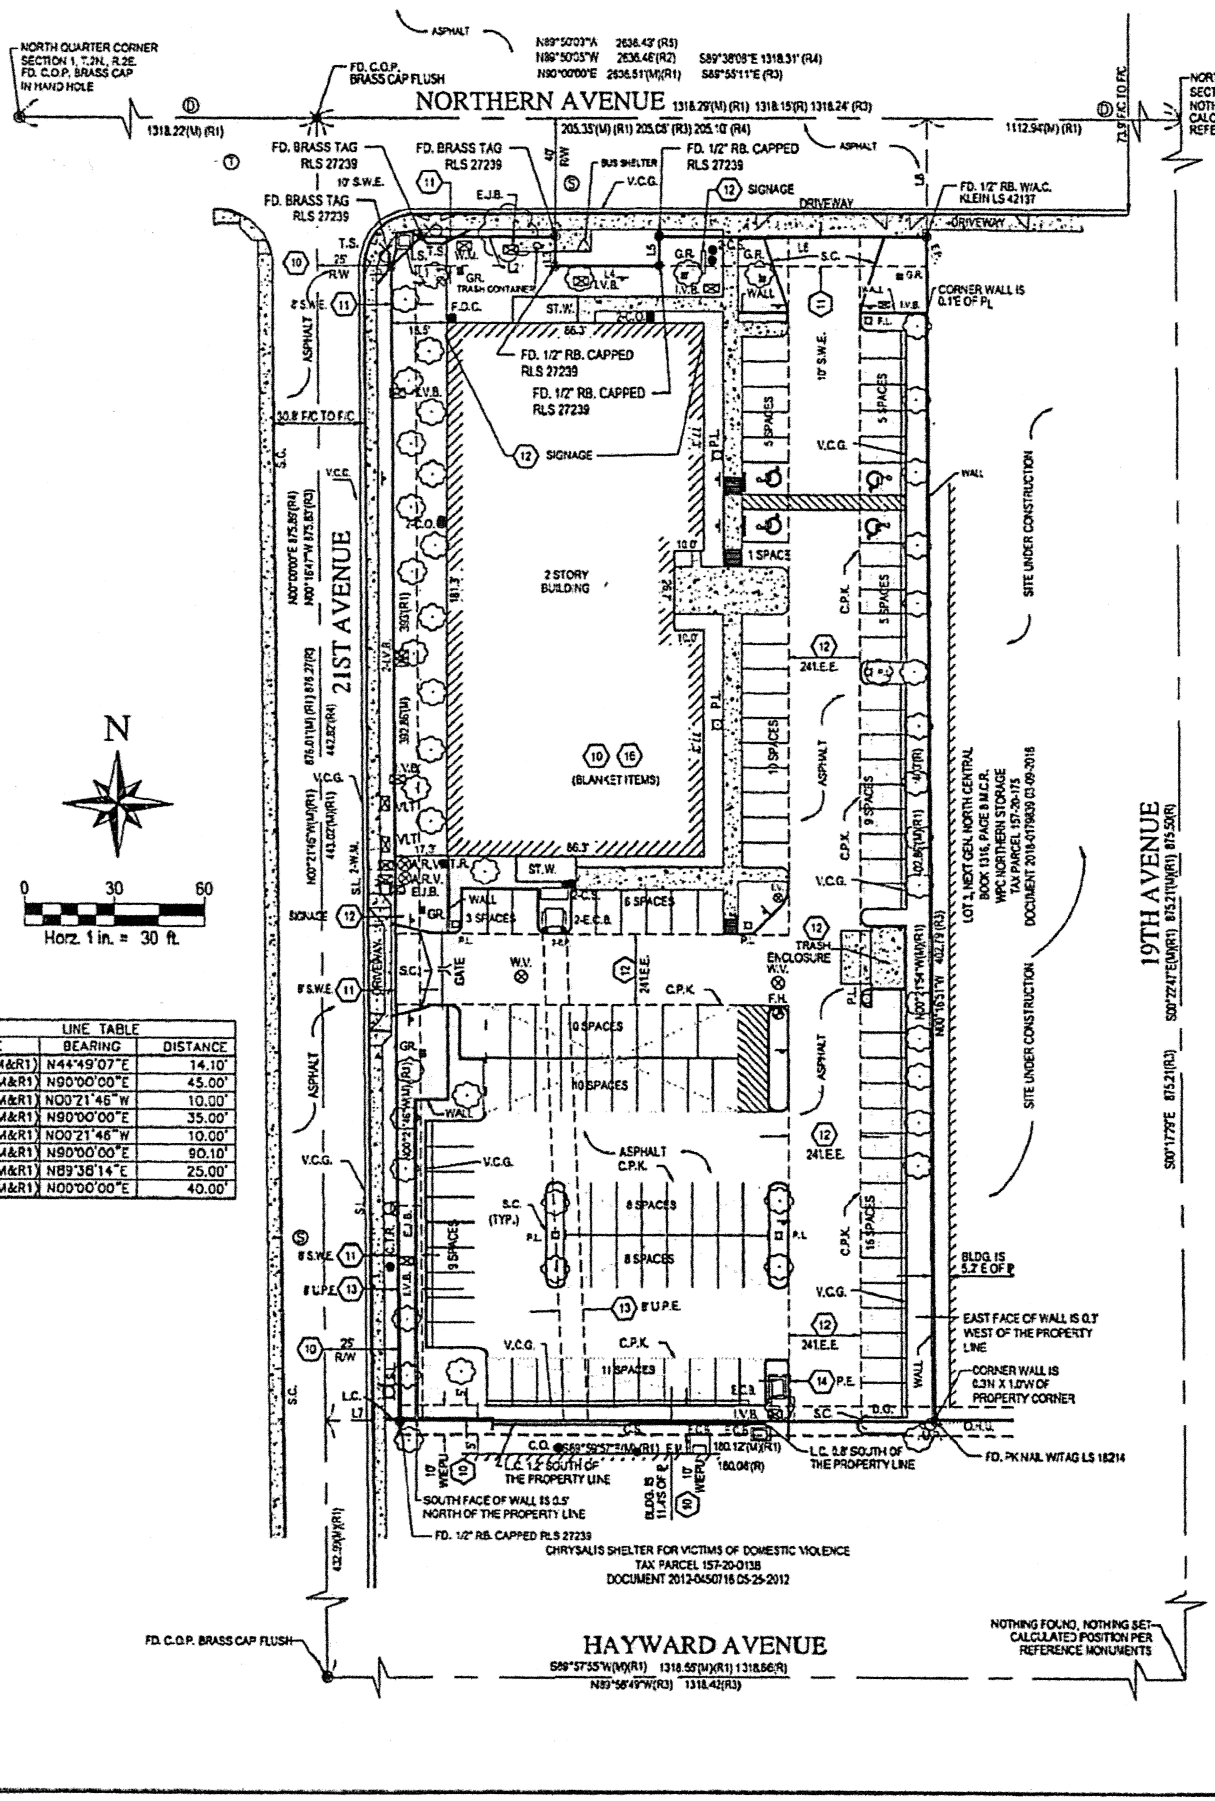

LINE TABLE		
LINE	BEARING	DISTANCE
L1(M&R1)	N44°49'07"E	14.10'
L2(M&R1)	N90°00'00"E	45.00'
L3(M&R1)	N00°21'46"W	10.00'
L4(M&R1)	N90°00'00"E	35.00'
L5(M&R1)	N00°21'46"W	10.00'
L6(M&R1)	N90°00'00"E	90.10'
L7(M&R1)	N89°38'14"E	25.00'
L8(M&R1)	N00°00'00"E	40.00'

THENCE EAST A

THENCE SOUTH POINT OF BEGIN

THENCE NORTH

EXCEPT THE SO TO THE CITY OF

SC

1. Any defect, lien, encumbrance, created, attaches, or is disclose Requirements are met

2. (a) Taxes or assessments that assessments on real property c assessments, or notices of such

3. Any facts, rights, interests, or cl of the Land or that may be asse

4. Easements, liens or encumbrar

5. Discrepancies, conflicts in boun disclose, and which are not sho

6. (a) Unpatented mining claims; (rights, claims or title to water, w

7. Any lien or right to a lien for se

8. Reservations or exceptions in F

9. Water rights, claims or title to w by the public records. This exce set forth elsewhere in Schedule

(10.) Easements, restrictions, reservi 18, but deleting any covenant, c color, religion, sex, handicap, fa 42 USC 3604(c).

(11.) An easement for sidewalk and

(12.) An easement for ingress, egres Official Records.

(13.) An easement for underground Records.

(14.) An easement for power lines ar

15. Any facts, rights, interests or cl

(16.) All matters as set forth in Recor

(#)	PLOTT
●	SURVE
M.C.R.	MARC
I.V.	IRRIGA
I.S.	IRRIGA
A.L.	AREA
W.M.	WATE
C.O.	CLEAN
S.L.	STREE
(D)	STORI
(S)	SEWE
(T)	TELEP
D.G.	DOWN
U.P.	UTILIT
ST.W.	STAIR
C.P.K.	COVE
GR.	GRAT
I.E.E.	INGRE
S.W.E.	SIDEW
U.P.E.	UNDE
RB.	REBAR
W/E/PU	WATE
A.C.	ALUMI
F/C	FACE
F.O.C.	FIRE
C.S.	CONC
T.R.	TELEP
C.T.R.	CABLE